



MEETING MINUTES
JANUARY 6, 2026

SEABROOK PLANNING & ZONING
COMMISSION
MEETING

Chairman Gary Renola called the Seabrook Planning and Zoning Commission meeting to order at 5:30 p.m. in the Conference Room in Seabrook City Hall. Present were Gary Renola, Scott Reynolds, Edward Klein, Jared Justus, Guy Rodgers, Byron Hanssen, and Russ Rhodes. Also present were Sean Landis, Deputy City Manager/Planning & Zoning Director and Ranya Botros, Community & Economic Development Coordinator.

1. PUBLIC COMMENTS AND ANNOUNCEMENTS

Robert Zeller made comments about the Planned Unit Development (PUD).

2. NEW BUSINESS

2.1 Consider and take all appropriate action on a request for approval of amendments to Ordinance NO. 2024-11 Quiet Warehouse (PUD) Planned Unit Development.

Michael Maxon of the Quiet Warehouse answered questions about the Planned Unit Development (PUD).

Motion:	To Approve
Made By:	P&Z Member Reynolds
Seconded By:	P&Z Member Klein
Vote:	Passed unanimously by all present.

3. ROUTINE BUSINESS

3.1 Establish future meeting dates and agenda items.

The next regular Planning and Zoning Commission meeting will be held on January 15, 2026.

The meeting was adjourned by Chairman Gary Renola at 6:04 p.m.

APPROVED:

G. T. Renola
Chair

DATE:

3/19/26
6/26/26

ATTEST:

Ranya Botros
Ranya Botros
Community & Economic Development Coordinator

Exhibit A

ORDINANCE NO. 2024-11
QUIET WAREHOUSING (PUD)
“PLANNED UNIT DEVELOPMENT”

AN ORDINANCE AMENDING THE CODE OF ORDINANCES OF THE CITY OF SEABROOK, TEXAS APPENDIX A, “COMPREHENSIVE ZONING”, ARTICLE 2, “ADMINISTRATION”, SECTION 2.05, “OFFICIAL ZONING MAP”, BY REZONING 3.695 ACRES SITUATED IN ABSTRACT 52, OF THE RITSON MORRIS SURVEY, IN SEABROOK, HARRIS COUNTY, TEXAS, GENERALLY LOCATED EAST OF OLD STATE HIGHWAY 146, NORTH OF RED BLUFF ROAD, AND SOUTH OF PORT ROAD; AND BEING MORE PARTICULARLY DESCRIBED BY METES AND BOUNDS IN EXHIBIT “A”, FROM (C-2) “MEDIUM COMMERCIAL DISTRICT”, TO (PUD) “PLANNED UNIT DEVELOPMENT”, FOR THE DEVELOPMENT OF TWO (TILT WALL WAREHOUSES) EACH CONTAINING APPROXIMATELY 24,000 SQUARE FEET OF FLOOR SPACE; REPEALING ALL ORDINANCES OR PARTS OF ORDINANCES INCONSISTENT OR IN CONFLICT HEREWITH; PROVIDING FOR A PENALTY IN AN AMOUNT NOT TO EXCEED \$2,000 FOR EACH DAY OF VIOLATION OF ANY PROVISION HEREOF BY INCLUSION INTO THE CODE; AND PROVIDING FOR SEVERABILITY.

WHEREAS, the City of Seabrook (the “City”) has received an application for rezoning by Starship Texas City LP, (the “Applicant”), for certain real property of approximately 3.695 acres located at 5815 Old Hwy 146, Seabrook, TX 77586, which is generally located east of Old State Highway 146, north of Red Bluff Drive, and south of Port Road, being out of land situated in the Ritson Morris Survey, Abstract 52, Harris County, Texas (the “Property”), with the Property being more particularly depicted and described in the attached “Exhibit A”, (the “Property”), which is incorporated by reference for all purposes; and

WHEREAS, in its application, the Applicant proposes to develop and use the Property as a tilt wall warehouse project each containing approximately 24,000 square feet of floor space for the warehousing of port-related materials and products distributed throughout the U.S; and

WHEREAS, in its application, the Applicant proposes to rezone the Property from “C-2” (Medium Commercial District) to “PUD” (Planned Unit Development) and has submitted a development plan providing for the depiction and description of the Quiet Warehousing Planned Unit Development (the “Plan”), with the Plan being attached as “Exhibit B”, and incorporated by reference for all purposes, and which is on file with the City Secretary; and

WHEREAS, the Seabrook Planning and Zoning Commission (the “P&Z”) and the City Council of the City (the “Council”) conducted a public hearing to consider approval of the preliminary plan for the PUD rezoning request submitted by the Applicant, and with the P&Z filing a report recommending approval of the rezoning request by the Applicant on February 20, 2024 which Council thereafter approved; and

47 **WHEREAS**, the P&Z and the Council conducted a public hearing to consider approval
48 of the final plan for the PUD rezoning request submitted by the Applicant, with the P&Z filing
49 a report recommending approval of the rezoning request by the Applicant on July 16, 2024;
50 and

51
52 **WHEREAS**, the subject hearings were duly called as provided by the laws of the State
53 of Texas and Appendix "A" of the City's Code of Ordinances, that at such hearings all persons
54 attending were allowed to be heard on the question of whether or not to rezone the Property as
55 requested by the Applicant, and to determine whether such rezoning would promote the public
56 health, safety, convenience, or general welfare of the citizens and would be in conformance
57 with the Appendix "A" of the City's Code of Ordinances and the City's Comprehensive Plan;
58 and

59
60 **WHEREAS**, all public notices have been published, mailed, and provided in
61 accordance with the laws of the State of Texas and Appendix "A" of the City's Code of
62 Ordinances; and

63
64 **WHEREAS**, as a result of the said public hearings and the recommendation of the
65 P&Z as contained in its final report, the Council deems it appropriate to grant the Applicant's
66 request for rezoning of the Property, subject to certain regulations, restrictions, conditions, and
67 all applicable provisions of the City's Code of Ordinances; and

68
69 **NOW, THEREFORE, BE IT ORDAINED BY THE CITY COUNCIL OF**
70 **SEABROOK, TEXAS:**

71
72 **SECTION 1. FINDINGS.**
73

74 The facts and matters set forth in the preamble of this Ordinance are hereby found to
75 be true and correct, it is hereby understood that the City Council (the "Council") of the City of
76 Seabrook, Texas (the "City") is relying upon the express representations of Starship Texas City
77 LP, (the "Applicant") appearing in the documents submitted to the City for final approval,
78 including the rezoning application, oral representations made to the Planning and Zoning
79 Commission (the "P&Z") and the Council to induce approval of the rezoning made the subject
80 of this Ordinance, the final report from the P&Z, the minutes of P&Z and the Council, the
81 identification of the property that is the subject of this Ordinance (the "Property"), and the
82 development plan for the Property (the "Plan"), all of which is attached to and incorporated
83 into this Ordinance as Exhibit "A" and Exhibit "B".

84
85 **SECTION 2. AMENDMENT TO THE CITY'S CODE OF ORDINANCE AND**
86 **THE CITY'S OFFICIAL ZONING MAP.**
87

88 The City's Code of Ordinances, Appendix A, "Comprehensive Zoning", Article 2,
89 "Administration", Section 2.05, "Official Zoning Map" is hereby amended by rezoning the
90 Property from C-2 to PUD *strictly conditioned upon full compliance with the approved Plan,*
91 *the regulations, restrictions, and conditions,* as set forth in the Plan attached as "Exhibit B".
92 Additionally, the City's Official Zoning Map shall be revised and amended to show the

93 designation of the Property as rezoned to PUD, with the appropriate reference thereon to the
94 number and effective date of this Ordinance, and a brief description of the nature of the change.
95
96
97

98 **SECTION 3. INCORPORATION INTO THE CITY'S CODE OF**
99 **ORDINANCES; PENALTY CLAUSE.**
100

101 This Ordinance is hereby incorporated and made a part of the City's Code of
102 Ordinances. Violation of this Ordinance is subject to the penalties of Section 11.06 of the City's
103 Code of Ordinances, "Criminal Enforcement", which provides that any person who shall
104 violate any provision of this Ordinance shall be deemed guilty of a misdemeanor and, upon
105 conviction, shall be fined in an amount not to exceed two thousand dollars (\$2,000.00). Each
106 day of violation shall constitute a separate offense. Additionally, should the subject PUD
107 project fail to meet the schedule as approved herein, or otherwise fail to comply with this
108 Ordinance or the PUD Plan, then the PUD classification and all related permits shall be
109 immediately terminated, and the rezoning of the Property shall be immediately repealed, and
110 the Property shall revert to C-2 zoning.
111

112 **SECTION 4. REPEAL OF CONFLICTING ORDINANCES.**
113

114 All ordinances or parts of ordinances in conflict or inconsistent with this Ordinance are
115 hereby expressly repealed. This Ordinance shall in no manner amend, change, supplement, or
116 revise any provision of any ordinance of the City, save and except the change in zoning
117 classification and specific uses/structures approved in the Plan, as provided herein.
118

119 **SECTION 5. SEVERABILITY.**
120

121 In the event any clause phrase, provision, sentence, or part of this Ordinance, or the
122 application of the same to any person or circumstances, shall for any reason be adjudged invalid
123 or held unconstitutional by a court of competent jurisdiction, it shall not affect, impair, or
124 invalidate this Ordinance as a whole or any part of provision hereof other than the part declared
125 to be invalid or unconstitutional; and the Council declares that it would have passed each every
126 part of the same notwithstanding the omission of any such part thus declared to be invalid or
127 unconstitutional, whether there be one or more parts.
128


129 **SECTION 6. NOTICE; EFFECTIVE DATE.**
130

131 The City Secretary shall give notice of the enactment of this Ordinance by promptly
132 publishing it or its descriptive caption and penalty after final passage in the official newspaper
133 of the City, and this Ordinance shall become effective upon publication.
134


135 **PASSED AND APPROVED** on first reading with a quorum present, by an affirmative vote
136 of a majority of Councilmembers present, in accordance with Seabrook City Charter Section
137 2.10 on this 20th day of August 2024.
138

139 **PASSED, APPROVED, AND ADOPTED** on final reading with a quorum present, by an
140 affirmative vote of a majority of Councilmembers present, in accordance with Seabrook City
141 Charter Section 2.10 on this 3rd day of September 2024.
142
143
144
145

146 **FOR THE CITY OF SEABROOK:**

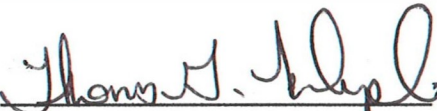147
148 By: 
149
150 **Thomas G. Kolupski, Mayor**
151

152
153 **ATTEST:**

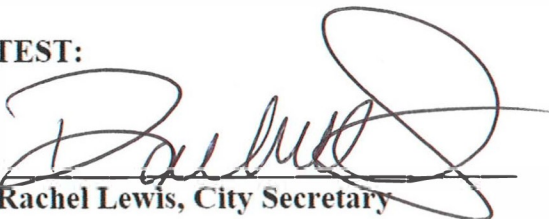154
155 By: 
156 **Rachel Lewis, City Secretary**
157
158

159
160 **APPROVED AS TO FORM:**

161
162 By: /s/ David Olson
163 **David Olson, City Attorney**
164
165
166
167
168
169
170
171
172
173
174
175
176
177
178
179
180
181
182
183
184



Exhibit A

LEGAL DESCRIPTION:

A tract of land containing 3.695 acres (160,967 square feet), more or less, out of the Ritson Morris Survey, Abstract 52, in Harris County, Texas, and being a that same tract of land as described as four acres save and except 0.315 acres to the State of Texas in Harris County Clerk's File No. M513651 of the Deed Records, Harris County, Texas, said tract being more fully described by metes and bounds as follows:

BEGINNING at a "X" in a rock path at the Northwest corner of a called 8.822 acre tract as described in Deed recorded in RP-2017-104300, Deed Records, Harris County, Texas, with the Easterly right of way line of State Highway No. 146, and being the Southwest corner of the tract herein described;

THENCE with the North line of said 8.822 acre tract, South 89 deg. 34 min. 53 sec. East 1,209.79 feet to a found 3/8 inch iron rod, the Southeast corner of this tract, Southwest corner of a called 3.0410 acre tract described in Deed recorded in RP-2017-432-412, Deed Records, Harris County, Texas, from which the Northeast corner of the above mentioned 8.822 acre tract bears South 89 deg. 34 min. 53 sec. East, 173.14 feet;

THENCE North 00 deg. 38 min. 00 sec. East, along the East line of the herein described tract, same being the West line of said 4.00 acre tract, a distance of 139.81 feet (Called North 140.00 feet) feet to a found 3/4 inch iron rod, the Northeast corner of this tract, and along the South line of a called 4.294 acre tract as described in Deed recorded in Z426803, Deed Records, Harris County, Texas;

THENCE North 89 deg. 34 min. 17 sec. West, along the North line of the herein described tract, same being the South line of said 4.294 acre tract, a distance of 1,091.98 feet to a found 3/8 inch iron rod on the Easterly right of way line of State Highway No. 146, for the Northwest corner of this tract;

THENCE with the Easterly right of way line of said Highway No. 146, being a curve to the right with a radius of 1,102.14 feet, arc length of 70.32 feet (Chord Bears South 39 deg. 19 min. 48 sec. West 70.14 feet) to a found TXDOT Concrete Monument;

THENCE with the Easterly right of way line of said Highway No. 146, South 41 deg. 13 min. 33 sec. West, a distance of 112.88 feet to the POINT OF BEGINNING.

Exhibit "B"

"Quiet Warehousing" Planned Unit Development District Plan

Ordinance No. 2024-11

("LI / C2-PUD")

May 2024

3.695 Acres

Applicant:
Starship Texas City, LLC
925 Marina Bay Drive
Kemah, Texas 787565
281-334-6594

"Quite Warehousing" Planned Unit Development District Plan

Ordinance No. 2024-11

A. Contents

- General Provisions
- Permitted Land Use
- Proposed Land Use
- Development Regulations
- Building Regulations

B. General Provisions

1. The PUD approved herein must be constructed, developed, and maintained in compliance with this Ordinance. This district is intended to serve the needs of fabrication, assembling, warehousing and wholesaling businesses. Because of its proximity to residential environs, the land use activities and related operational characteristics of the district are regulated to a greater extent and rigid performance standards must be followed. The district is designed to accommodate land use activities that will meet the community goals and policies enumerated in Comprehensive Master Plan 2040.

2. Except as otherwise provided herein, the words used in this PUD have the meaning established by the Zoning ordinance. In this ordinance.

Accessory building means a building subordinate to the principal building and includes detached garages.

Open Space means the portion of all land contained within the PUD that is not covered by buildings, Parking lots, driveways, improved pedestrian areas, or other impermeable material.

PUD means the planned unit development district created by this ordinance.

Shared/Common Driveway means a privately owned and maintained vehicular access way that Provides access from a public street to residential or non-residential units.

3. The PUD shall be developed in accordance with the following exhibits that are attached to and made Part of this document.

Exhibit D-1:	Location Map
Exhibit D-2:	Aireal Plan
Exhibit D-3:	Site Plan
Exhibit D-4:	Parking Layout
Exhibit D-5:	Open Space & Landscape Plan
Exhibit D-6:	Sign and Solid Waste Enclosure Details
Exhibit D-7:	Existing Utilities, Proposed Utilities
Exhibit D-8:	Building Elevations
Exhibit D-9:	Development Schedule
Exhibit D-10:	Drainage Plan
Exhibit D-11:	Lighting Plan

4. As shown on Exhibit D-1, *Location Map*, the PUD encompasses approximately 3.695 acres of land along the East Right Of Way line of Old Highway 146, and North of Red Bluff Road.
5. Development of two (Tilt Wall Port Warehouses) each containing 24,000 square foot of floor space, office space, reception area, break rooms. Private concrete drive, landscaping, lighting, signage, parking, security fencing, open space requirements, detention/pond and utilities as shown on Exhibit D-3, *Site Plan*.
6. Separate refuse containers will serve each Warehouses and will not be visible from Old Hwy 146 or Red Bluff Road. Exhibit D-6, *Sign and Solid Waste Enclosure Details*.
7. All Signage shall meet the minimum standards of the City's requirements established in Article-6 Sign Standards, as shown on Exhibit D-6, *Sign and Solid Waste Enclosure Details*.

C. Permitted Land Uses

1. A Single tract of land containing approximately 3.695 acres, zoned (LI – Light Industrial District) warehousing is a permitted use and falls under the Comprehensive Master Plan 2040. Per (LI – Light Industrial District) inorganic and/or organic compounds are prohibited: The manufacture, processing, distilling, refining, or storage of inorganic and/or organic compounds related to the chemical industry at the manufacturing location or site (this includes petrochemical and petroleum-based products, specialty chemicals, agricultural products, and pulp and paper products) other than those customarily found in normal day-to-day uses and applications (i.e., gasoline service station) is prohibited.

D. Proposed Land Use

1. This PUD development of two (Tilt Wall Port Warehouses) each containing 24,000 square foot of floor space, office space, reception area, break rooms. Warehousing Port related materials and products distributed through the U.S. Private concrete drive(s), landscaping, lighting, signage, parking, security fencing, open space requirements, detention/pond and utilities as shown on Exhibit D-2, *Site Plan*, contingent on the following conditions:

E. Development Regulations

1. Maximum height of buildings:
 - a. 40 feet maximum.
 - b. The height limitations specified in this subsection do not apply to church steeples, spires, belfries, cupolas, or other normal appurtenances usually required to be placed above the roof level and not intended for human occupancy.
2. Open Space Requirements:
 - a. Existing area 3.695 Acres totaling (160,954 square feet.) 20% open spaces required equaling 32,190 square feet, development Open Space Provided equaling 49,603 square feet.
 - b. Separate refuse containers will serve each Warehouses and will not be visible from Old Hwy 146 or Red Bluff Road. Exhibit D-6, *Sign and Solid Waste Enclosure Details*.
3. Security Fencing:
 - a. 6' foot high galvanized chain link fence with 3 rails of barbed wire, will be installed along the boundary of the site, including access man gates, automatic roll gate at the entrance.
4. Parking and Paving:
 - a. Parking shall be in accordance with article 5 of this ordinance. Please see the comprehensive off-street parking regulation matrix, found at the end of article 5. Except as provided for on Exhibit D-4.
 - b. All parking lots and vehicle use areas shall meet the City of Seabrook Code Ordinance and must be constructed of concrete, driveway will be constructed out of concrete, as shown on Exhibit D-4, *Parking Plan*.

5. Building Setback:

- a. A minimum front yard set back shall be 35' feet, as shown on Exhibit D-2, Site Plan.
- b. A minimum side yard set back shall be 15' feet, as shown on Exhibit D-2, Site Plan.
- c. A minimum rear yard set back shall be 15' feet, as shown on Exhibit D-2, Site Plan.

Building Area:

- a. Not more than 50% of total site area shall be covered by building mass.

7. Landscape & Lighting Regulations:

- a. Landscaping shall be in accordance with article 5 to 7 of the City code or ordinance.
- b. Lighting used to illuminate paving areas, parking areas, building facades, shall be arranged, located, screened to direct light away from existing single-family residential lots.

8. Prohibited Uses

- a. Inorganic and/or organic compounds prohibited: The manufacture, processing, distilling, refining, or storage of inorganic and/or organic compounds related to the chemical industry at the manufacturing location or site (this includes petrochemical and petroleum-based products, specialty chemicals, agricultural products, and pulp and paper products) other than those customarily found in normal day-to-day uses and applications (i.e., gasoline service station) is prohibited.
- b. Rail tracks, lines, spurs, yards, storage and marshaling areas and all other associated rail uses are prohibited.
- c. Shipping/storage containers whether used for outside storage, as an inhabited structure or for any other purpose are prohibited. Exception: A shipping container is permitted on site while on a trailer chassis.
- d. Industrial limits: No use shall cause, create, or allow the emission of air contaminants which at the emission point or within the bounds of the property are:

In violation of the standards, specified by the Texas Commission on Environmental Quality or the Texas Clean Air Act; or

Of such capacity as to obscure an observer's view to a degree equal to or greater than does smoke or contaminants.

No commercial or industrial use shall be located or operated within the city which emits odorous matter from a source of operation where the odorous matter exceeds the odor threshold at the boundary property line or any point beyond the tract on which such use or operation is located. The odor threshold as set forth shall be determined by the Texas Commission on Environmental Quality.

G. Building Regulations

- a. Color palette shall be uniformly for both warehouses.
- b. Primary exterior finishes shall be concrete tilt wall construction, store front glass.

Roof materials shall be limited to the following:

- a. Flat Roof – Shall meet the requirements as required by the IBC.

H. Density

- a. Two primary building per lot.

I. Buffering and screening

- a. Buffer yards shall be of such nature and density so as to screen activities, structures and uses on the property from view from the normal level of a first story window on an abutting lot and shall further

provide a year-round effective visual screen. Buffer yards are measured from the property line towards the building line and are divided in two parts: (1) a landscaping or free space buffer beginning at the property line and; (2) a secondary buffer that may be used for driveways and loading, provided that parking shall not be permitted in any portion of the minimum required buffer yard. Any property containing a use in this zoning district which adjoins or abuts any property classified in any other zone shall provide the following: as shown on Exhibit D-5, Open Space & Landscape plan.

- b. Front yard minimum Landscape setback shall be 20' feet, Side and Rear minimum setback requirement shall be 15' feet. The landscape buffer (the portion of the yard beginning at the property line) shall be reserved for landscaping only. Existing tree cover shall be maintained in accordance with section 30-211 et seq. "Tree Protection and Preservation" of the City Code of Ordinances. Other landscaping and supplemental plantings to create an adequate buffer may be added in accordance with the city's ordinances. The remaining buffer yard may be used for driveways and loading. However, parking shall not be permitted in any portion of the minimum required buffer yard.
- c. Minimum height of 6' foot galvanized chain link fence with 3 rails of barbed wire shall be constructed around the entire perimeter of the of the property, providing entrance and access gates.
- d. All exterior dumpster/garbage/waste containers or storage containers and dumpsters shall be placed no more than 15 feet from the primary building and shall be screened so that they are not visible from off the property. Each trash enclosure shall be constructed of masonry walls.
- e. Rooftop or ground level mechanical equipment shall be totally screened from view by using either parapet walls at the same height of the mechanical units for rooftop mounts or by providing screening for ground mounted units.

Exhibit "D-9"

"Quit Warehousing" Planned Unit Development District Plan

Quit Warehousing Development Schedule

The following is an estimated time line for Plans Designs, Plans Review and Plan Approvals:

Second Quarter 2024 – Plan Design; Civil, Architectural, Mechanical, Electrical, Plumbing, Sprinkler

Third Quarter 2024 - Completion of Plan Design, Submittal for Plan Review and Approvals

Fourth Quarter 2024 - Plan Review and Plan Approvals

The following is an estimated time line for Project Construction:

First Quarter 2025 – Commence Underground utilities, Detention Pond, Site Grading

Second Quarter 2025 - Commence Concrete Pavement, Building Foundations, Site Fencing

Third Quarter 2025 - Commence Tilt Wall Buildings, Roof System, Sprinkler Installation, Exterior Painting

Fourth Quarter 2025 - Commence Interior Conversion, Store Front Glass, Landscaping, Signage

The following is an estimated time line for Project Construction:

First Quarter 2026 – Finalize Miscellaneous Items, Clean Up, Hand Over Buildings

Dissolution of the PUD: Should the PUD project fail to meet the schedule as approved by the city council the PUD classification and related permits may be at the discretion of the City Council be terminated and, the land shall return to the zoning that existed immediately prior to the PUD conditional approval.

Exhibit “B”

“Quiet Warehousing” Planned Unit Development District Plan

Ordinance No. 2024-11

(“LI / C2-PUD”)

May 2024

3.695 Acres

Applicant:
Starship Texas City, LLC
925 Marina Bay Drive
Kemah, Texas 787565
281-334-6594

“Quiet Warehousing” Planned Unit Development District Plan

Ordinance No. 2024-11

A. Contents

- General Provisions
- Permitted Land Use
- Proposed Land Use
- Development Regulations
- Building Regulations

B. General Provisions

1. The PUD approved herein must be constructed, developed, and maintained in compliance with this Ordinance. This district is intended to serve the needs of fabrication, assembling, warehousing and wholesaling businesses. Because of its proximity to residential environs, the land use activities and related operational characteristics of the district are regulated to a greater extent and rigid performance standards must be followed. The district is designed to accommodate land use activities that will meet the community goals and policies enumerated in Comprehensive Master Plan 2040.
2. Except as otherwise provided herein, the words used in this PUD have the meaning established by the Zoning ordinance. In this ordinance.

Accessory building means a building subordinate to the principal building and includes detached garages.

Open Space means the portion of all land contained within the PUD that is not covered by buildings, Parking lots, driveways, improved pedestrian areas, or other impermeable material.

PUD means the planned unit development district created by this ordinance.

Shared/Common Driveway means a privately owned and maintained vehicular access way that Provides access from a public street to residential or non-residential units.

3. The PUD shall be developed in accordance with the following exhibits that are attached to and made Part of this document.

Exhibit D-1:	Location Map
Exhibit D-2:	Aireal Plan
Exhibit D-3:	Site Plan
Exhibit D-4:	Parking Layout
Exhibit D-5:	Open Space & Landscape Plan
Exhibit D-6:	Sign and Solid Waste Enclosure Details
Exhibit D-7:	Existing Utilities, Proposed Utilities
Exhibit D-8:	Building Elevations
Exhibit D-9:	Development Schedule
Exhibit D-10:	Drainage Plan
Exhibit D-11:	Lighting Plan

4. As shown on Exhibit D-1, *Location Map*, the PUD encompasses approximately 3.695 acres of land along the East Right Of Way line of Old Highway 146, and North of Red Bluff Road.
5. Development of two (Tilt Wall Port Warehouses) each containing 24,000 square foot of floor space, office space, reception area, break rooms. Private concrete drive, landscaping, lighting, signage, parking, security fencing, open space requirements, detention/pond and utilities as shown on Exhibit D-3, *Site Plan*.
6. Separate refuse containers will serve each Warehouses and will not be visible from Old Hwy 146 or Red Bluff Road. Exhibit D-6, *Sign and Solid Waste Enclosure Details*.
7. All Signage shall meet the minimum stadards of the City's requirements established in Article-6 Sign Standards, as shown on Exhibit D-6, *Sign and Solid Waste Enclosure Details*.

C. Permitted Land Uses

1. A Single tract of land containing approximately 3.695 acres, unded (LI – Light Industrial District) warehousing is a permitted use and falls under the Comprehensive Master Plan 2040. Per (LI – Light Industrial District) inorganic and/or organic compounds are prohibited: The manufacture, processing, distilling, refining, or storage of inorganic and/or organic compounds related to the chemical industry at the manufacturing location or site (this includes petrochemical and petroleum-based products, specialty chemicals, agricultural products, and pulp and paper products) other than those customarily found in normal day-to-day uses and applications (i.e., gasoline service station) is prohibited.

D. Proposed Land Use

1. This PUD development of two (Tilt Wall Port Warehouses) each containing 24,000 square foot of floor space, office space, reception area, break rooms. Warehousing Port related materials and products distributed through the U.S. Private concrete drive(s), landscaping, lighting, signage, parking, security fencing, open space requirements, detention/pond and utilities as shown on Exhibit D-2, *Site Plan*, contingent on the following conditions:

E. Development Regulations

1. Maximum height of buildings:
 - a. 40 feet maximum.
 - b. The height limitations specified in this subsection do not apply to church steeples, spires, belfries, cupolas, or other normal appurtenances usually required to be placed above the roof level and not intended for human occupancy.
2. Open Space Requirements:
 - a. Existing area 3.695 Acres totaling (160,954 square feet.) 20% open spaces required equaling 32,190 square feet, development Open Space Provided equaling 49,603 square feet.
 - b. Separate refuse containers will serve each Warehouses and will not be visible from Old Hwy 146 or Red Bluff Road. Exhibit D-6, *Sign and Solid Waste Enclosure Details*.
3. Security Fencing:
 - a. 6' foot high galvanized chain link fence with 3 rails of barbed wire, will be installed along the boundary of the site, including access man gates, automatic roll gate at the entrance.
4. Parking and Paving:
 - a. Parking shall be in accordance with article 5 of this ordinance. Please see the comprehensive off-street parking regulation matrix, found at the end of article 5. Except as provided for on Exhibit D-4.

- b. All parking lots and vehicle use areas shall meet the City of Seabrook Code Ordinance and must be constructed of concrete, driveway will be constructed out of concrete, as shown on Exhibit D-4, Parking Plan.

5. Building Setback:

- a. A minimum front yard set back shall be 35' feet, as shown on Exhibit D-2, Site Plan.
- b. A minimum side yard set back shall be 15' feet, as shown on Exhibit D-2, Site Plan.
- c. A minimum rear yard set back shall be 15' feet, as shown on Exhibit D-2, Site Plan.

Building Area:

- a. Not more than 50% of total site area shall be covered by building mass.

7. Landscape & Lighting Regulations:

- a. Landscaping shall be in accordance with article 5 to 7 of the City code or ordinance.
- b. Lighting used to illuminate paving areas, parking areas, building facades, shall be arranged, located, screened to direct light away from existing single-family residential lots.

8. Prohibited Uses

- a. Inorganic and/or organic compounds prohibited: The manufacture, processing, distilling, refining, or storage of inorganic and/or organic compounds related to the chemical industry at the manufacturing location or site (this includes petrochemical and petroleum-based products, specialty chemicals, agricultural products, and pulp and paper products) other than those customarily found in normal day-to-day uses and applications (i.e., gasoline service station) is prohibited.
- b. Rail tracks, lines, spurs, yards, storage and marshaling areas and all other associated rail uses are prohibited.
- c. Shipping/storage containers whether used for outside storage, as an inhabited structure or for any other purpose are prohibited. Exception: A shipping container is permitted on site while on a trailer chassis.
- d. Industrial limits: No use shall cause, create, or allow the emission of air contaminants which at the emission point or within the bounds of the property are:

In violation of the standards, specified by the Texas Commission on Environmental Quality or the Texas Clean Air Act; or

Of such capacity as to obscure an observer's view to a degree equal to or greater than does smoke or contaminants.

No commercial or industrial use shall be located or operated within the city which emits odorous matter from a source of operation where the odorous matter exceeds the odor threshold at the boundary property line or any point beyond the tract on which such use or operation is located. The odor threshold as set forth shall be determined by the Texas Commission on Environmental Quality.

G. Building Regulations

- a. Color palette shall be uniformly for both warehouses.
- b. Primary exterior finishes shall be concrete tilt wall construction, store front glass.

Roof materials shall be limited to the following:

- a. Flat Roof – Shall meet the requirements as required by the IBC.

H. Density

- a. Two primary building per lot.

I. Buffering and screening

- a. Buffer yards shall be of such nature and density so as to screen activities, structures and uses on the property from view from the normal level of a first story window on an abutting lot and shall further provide a year-round effective visual screen. Buffer yards are measured from the property line towards the building line and are divided in two parts: (1) a landscaping or free space buffer beginning at the property line and; (2) a secondary buffer that may be used for driveways and loading, provided that parking shall not be permitted in any portion of the minimum required buffer yard. Any property containing a use in this zoning district which adjoins or abuts any property classified in any other zone shall provide the following: as shown on Exhibit D-5, Open Space & Landscape plan.
- b. Front yard minimum Landscape setback shall be 20' feet, Side and Rear minimum setback requirement shall be 15' feet. The landscape buffer (the portion of the yard beginning at the property line) shall be reserved for landscaping only. Existing tree cover shall be maintained in accordance with section 30-211 et seq. "Tree Protection and Preservation" of the City Code of Ordinances. Other landscaping and supplemental plantings to create an adequate buffer may be added in accordance with the city's ordinances. The remaining buffer yard may be used for driveways and loading. However, parking shall not be permitted in any portion of the minimum required buffer yard.
- c. Minimum height of 6' foot galvanized chain link fence with 3 rails of barbed wire shall be constructed around the entire perimeter of the of the property, providing entrance and access gates.
- d. All exterior dumpster/garbage/waste containers or storage containers and dumpsters shall be placed no more than 15 feet from the primary building and shall be screened so that they are not visible from off the property. Each trash enclosure shall be constructed of masonry walls.
- e. Rooftop or ground level mechanical equipment shall be totally screened from view by using either parapet walls at the same height of the mechanical units for rooftop mounts or by providing screening for ground mounted units.

Exhibit “D-9”

“Quit Warehousing” Planned Unit Development District Plan

Ordinance No. 2024-11

Quit Warehousing Development Schedule

The following is an estimated time line for Plans Designs, Plans Review and Plan Approvals:

Second Quarter 2024 – Plan Design; Civil, Architectural, Mechanical, Electrical, Plumbing, Sprinkler

Third Quarter 2024 - Completion of Plan Design, Submittal for Plan Review and Approvals

Fourth Quarter 2024 - Plan Review and Plan Approvals

The following is an estimated time line for Project Construction:

First Quarter 2025 – Commence Underground utilities, Detention Pond, Site Grading

Second Quarter 2025 - Commence Concrete Pavement, Building Foundations, Site Fencing


Third Quarter 2025 - Commence Tilt Wall Buildings, Roof System, Sprinkler Installation, Exterior Painting

Fourth Quarter 2025 - Commence Interior Conversion, Store Front Glass, Landscaping, Signage

The following is an estimated time line for Project Construction:

First Quarter 2026 – Finalize Miscellaneous Items, Clean Up, Hand Over Buildings

Dissolution of the PUD: Should the PUD project fail to meet the schedule as approved by the city council the PUD classification and related permits may be at the discretion of the City Council be terminated and, the land shall return to the zoning that existed immediately prior to the PUD conditional approval.


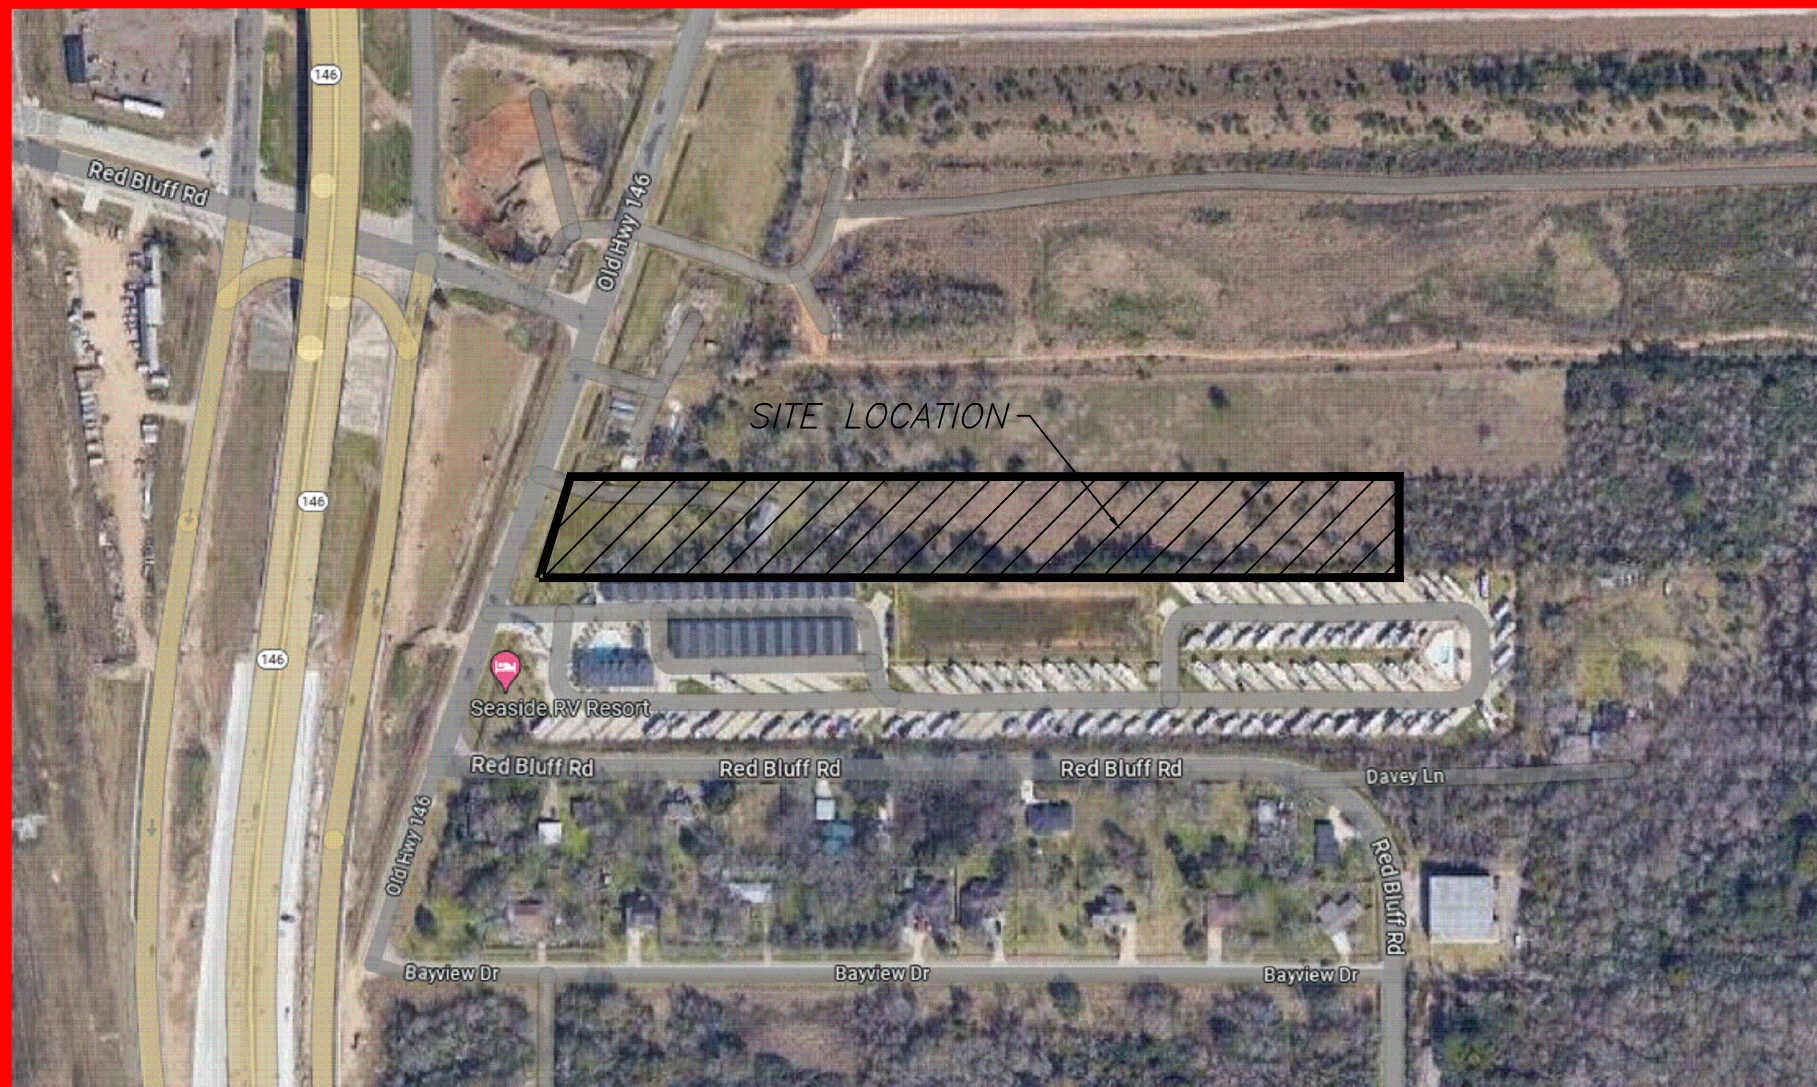


KEY MAP
N.T.S.

”QUIET WAREHOUSING”

”LI / C2-PUD”

DEVELOPED BY
STARSHIP TEXAS CITY, LLC

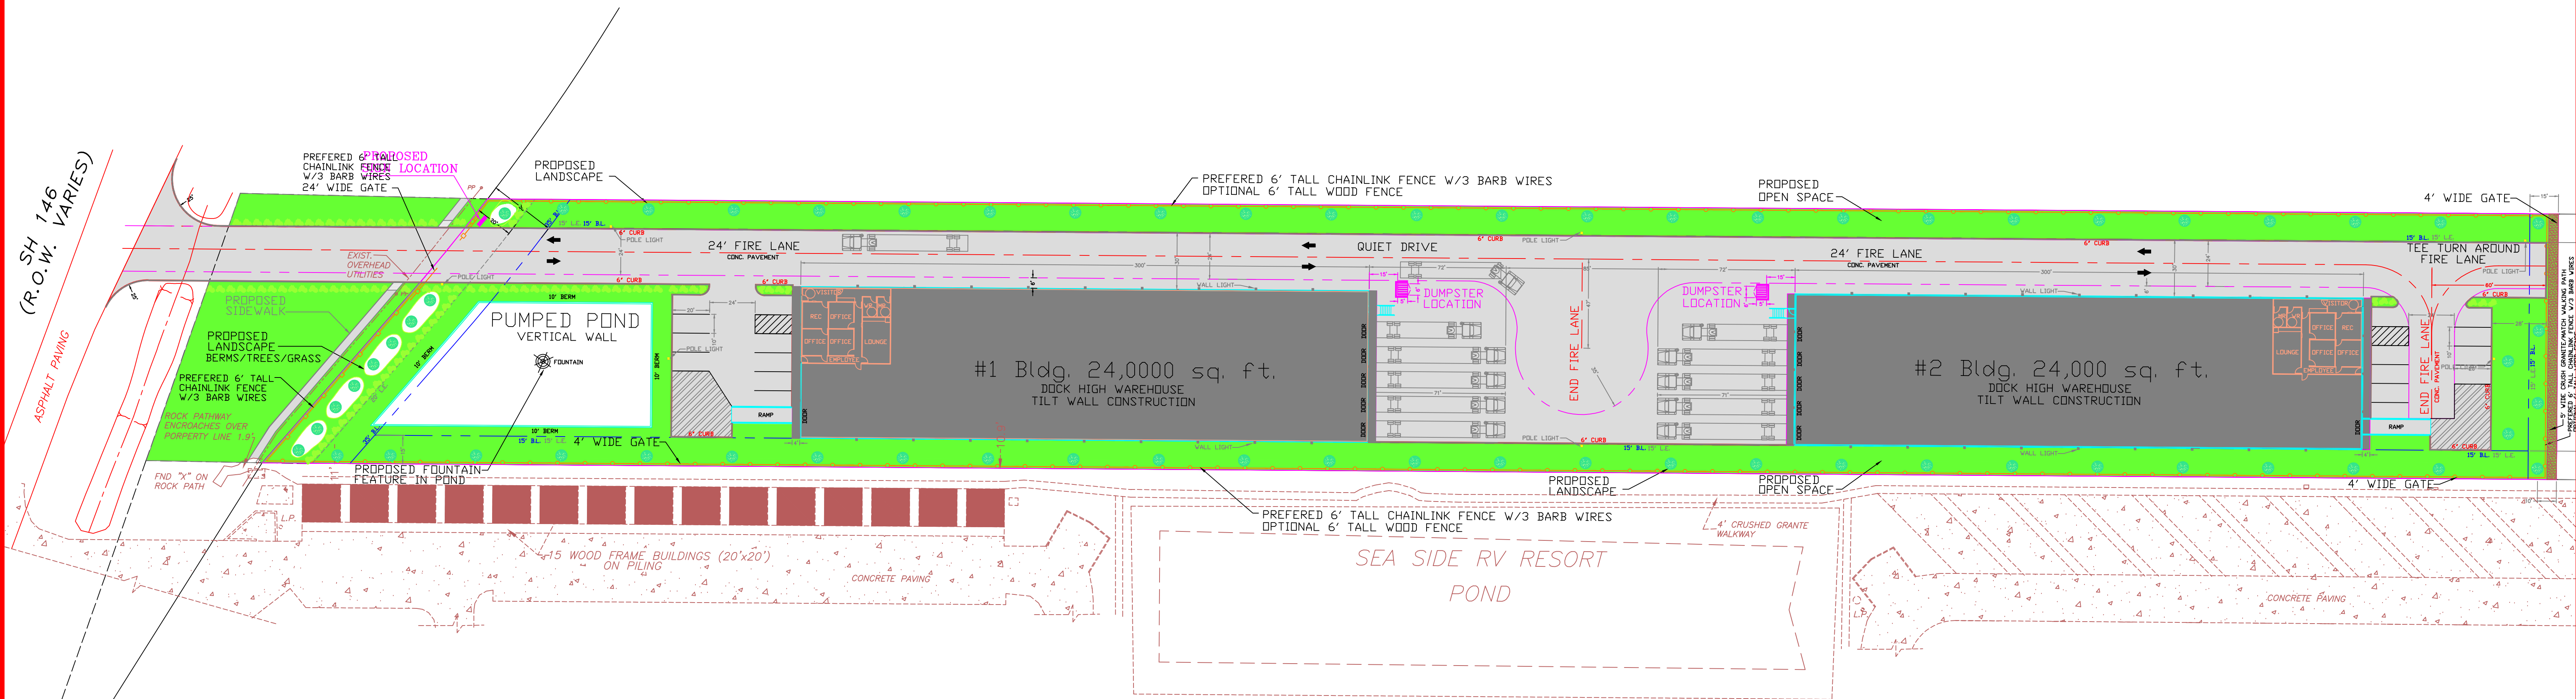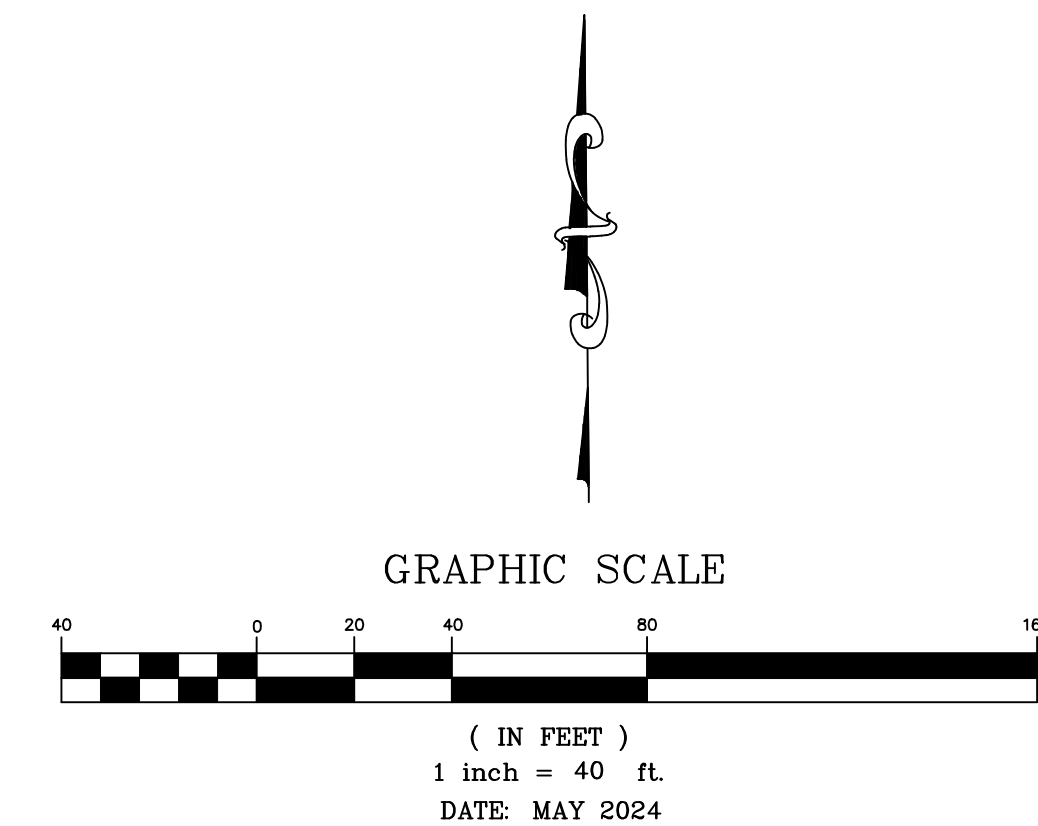


LOCATION PLAN


EXHIBIT D-1

N 88°50'00" W 1287.48'

RED BLUFF ROAD (60' R.O.W.)

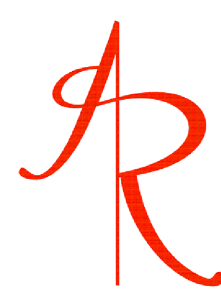

AVERY RYAN & COMPANY
2419 DAFFODIL ST.
HIGHLANDS, TX. 77562
713-725-7302
c_bennett1@comcast.net

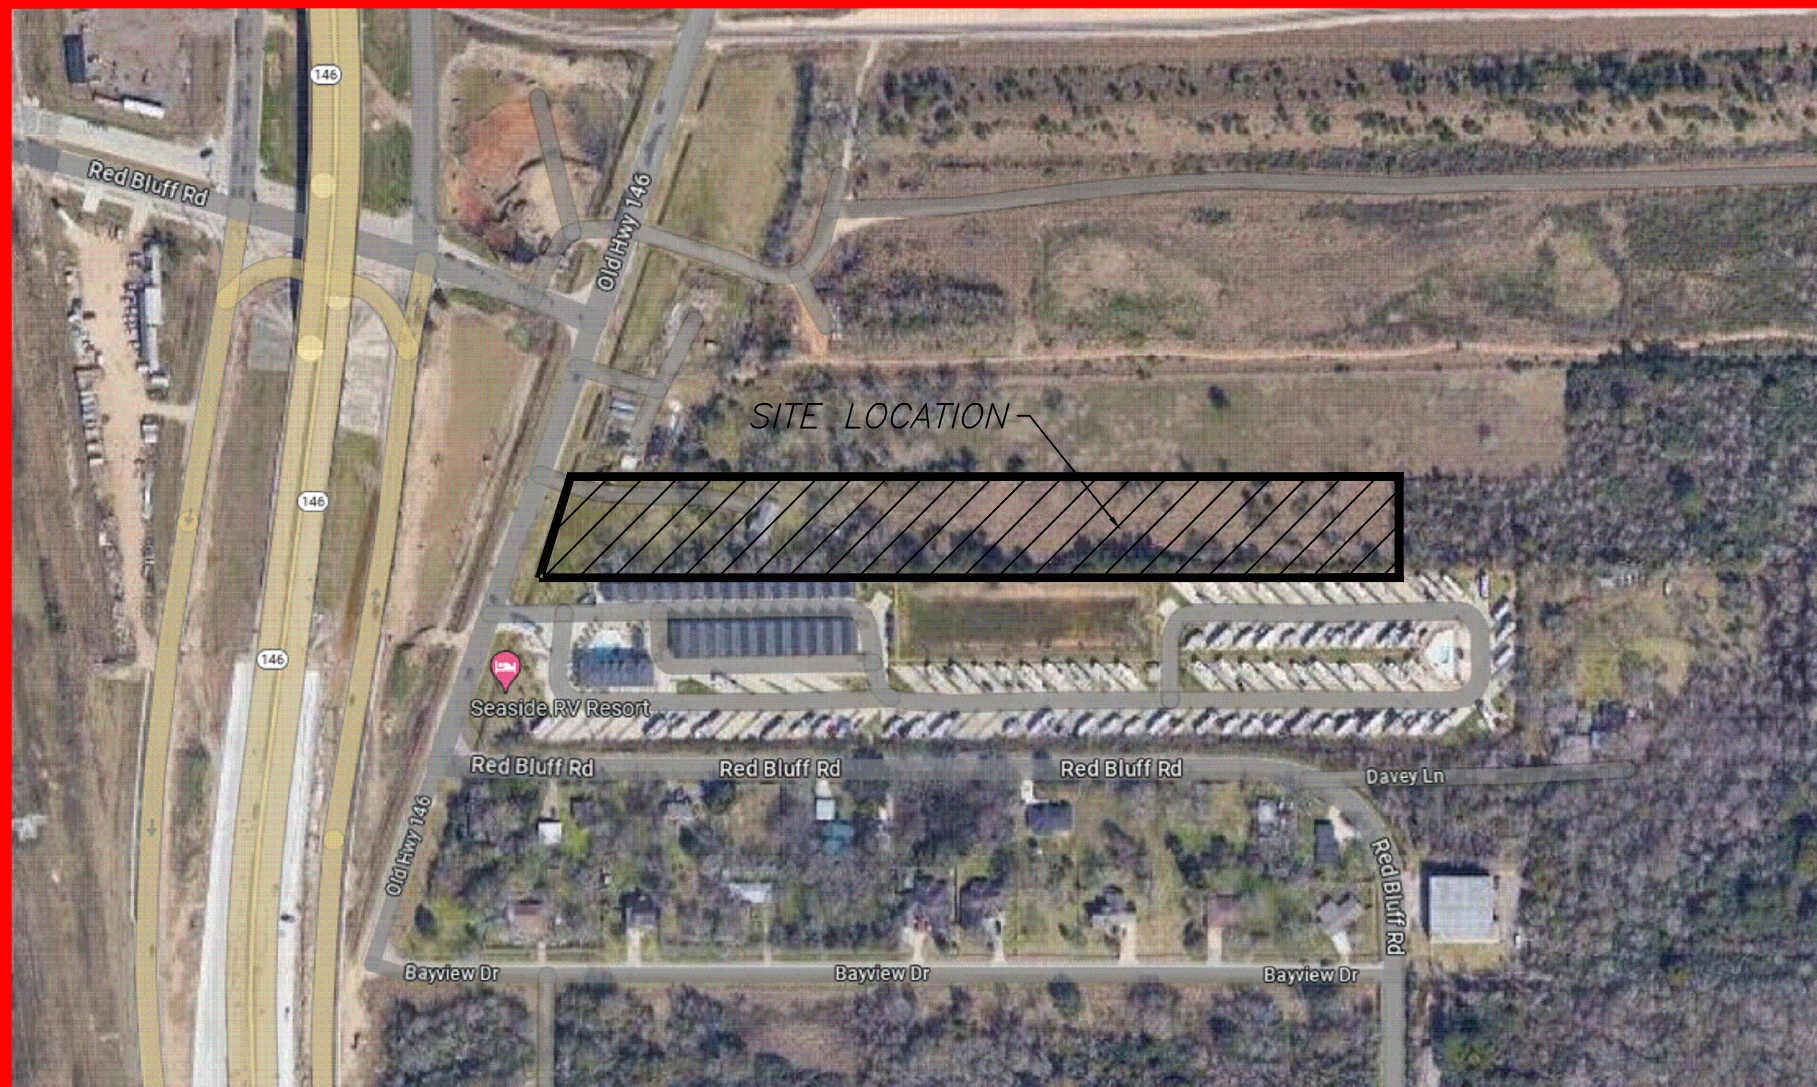


KEY MAP
N.T.S.


"QUIET WAREHOUSING"

"LI / C2-PUD"

DEVELOPED BY
STARSHIP TEXAS CITY, LLC

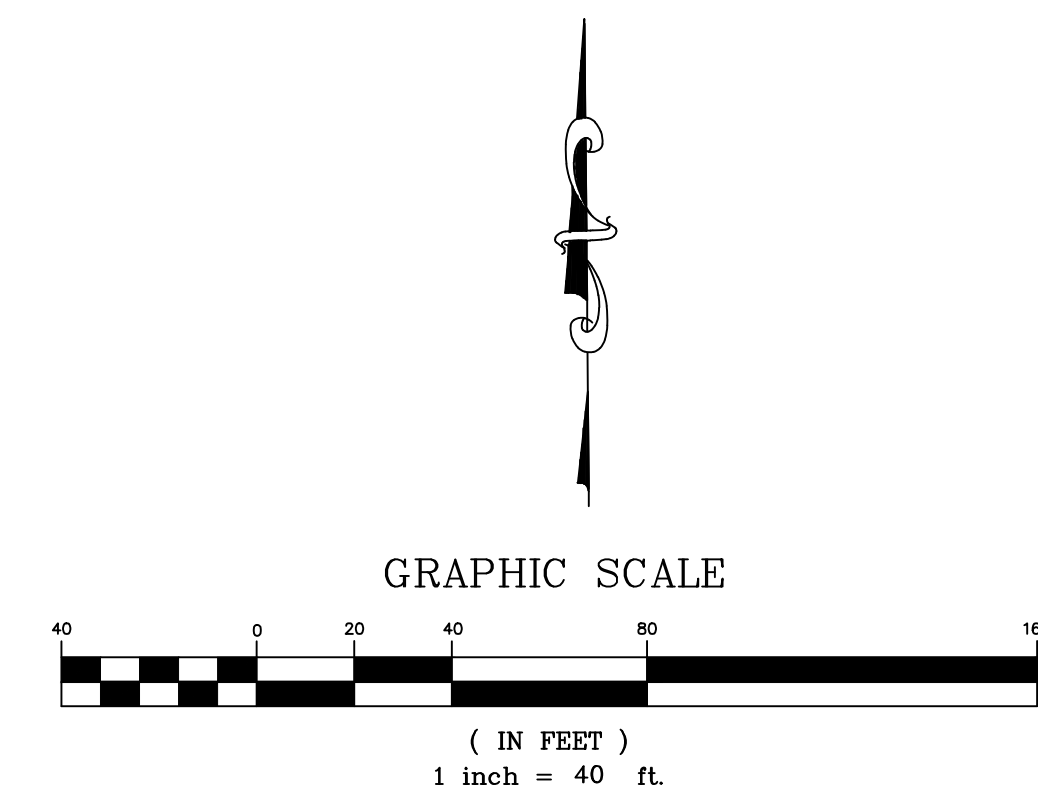

AVERY RYAN & COMPANY
2419 DAFFODIL ST.
HIGHLANDS, TX. 77562
713-725-7302
c_bennett1@comcast.net

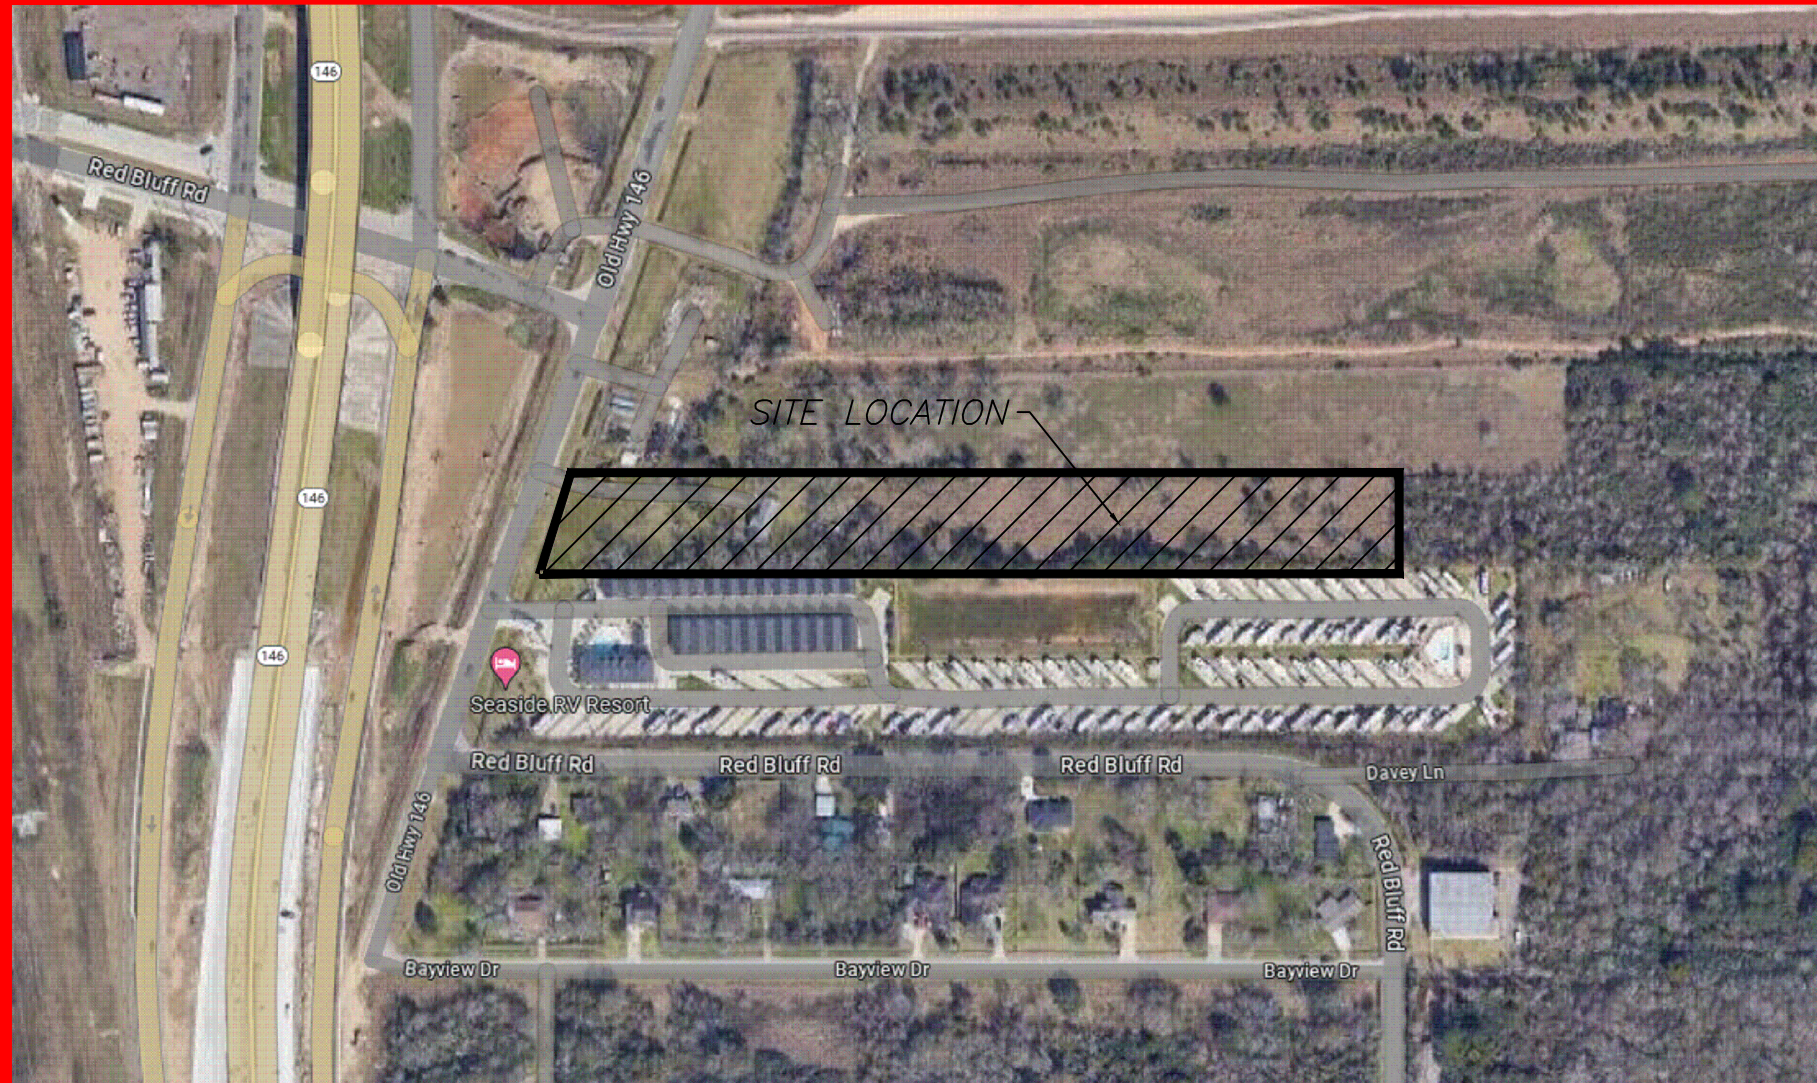


KEY MAP
N.T.S.

”QUIET WAREHOUSING”

”LI / C2-PUD”

DEVELOPED BY
STARSHIP TEXAS CITY, LLC

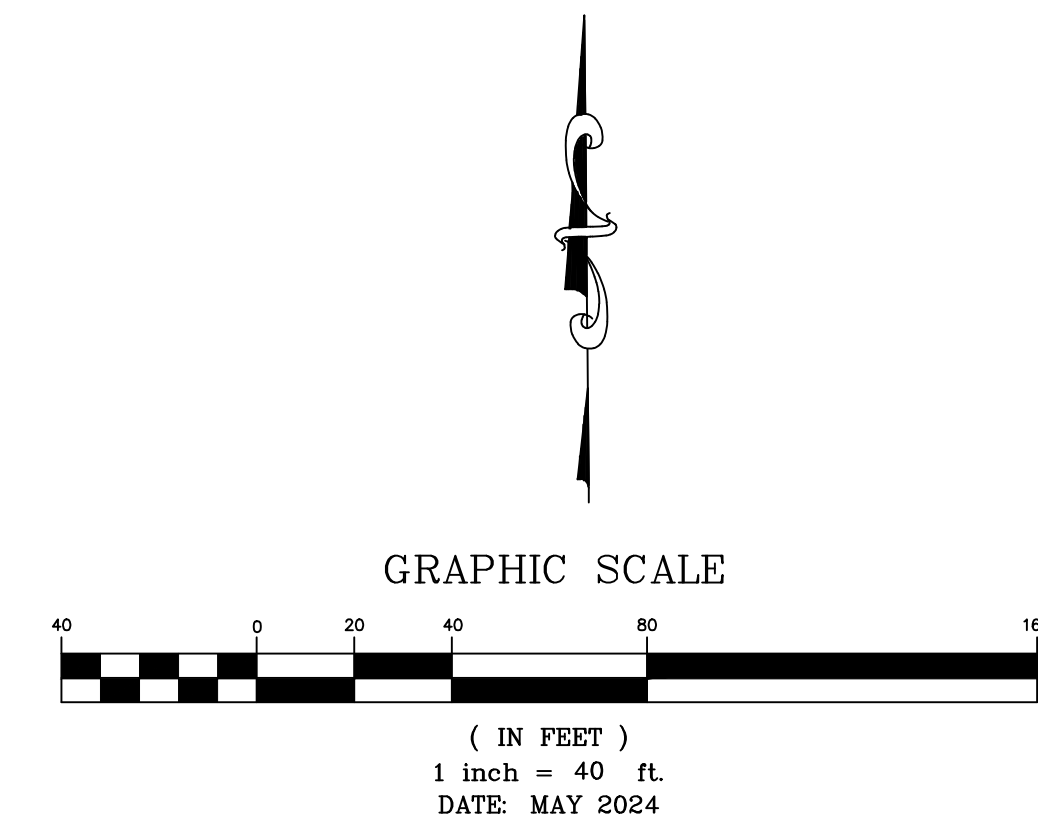


PROPERTY OWNERS 500 FEET NORTH

PORT OF HOUSTON AUTHORITY

111 EAST LOOP N HOUSTON TX 77029-4326

Legal Description: TRS 28 29 & 32 ABST 52 R MORRIS

Property Address: 0 HWY 146 SEABROOK TX 77586

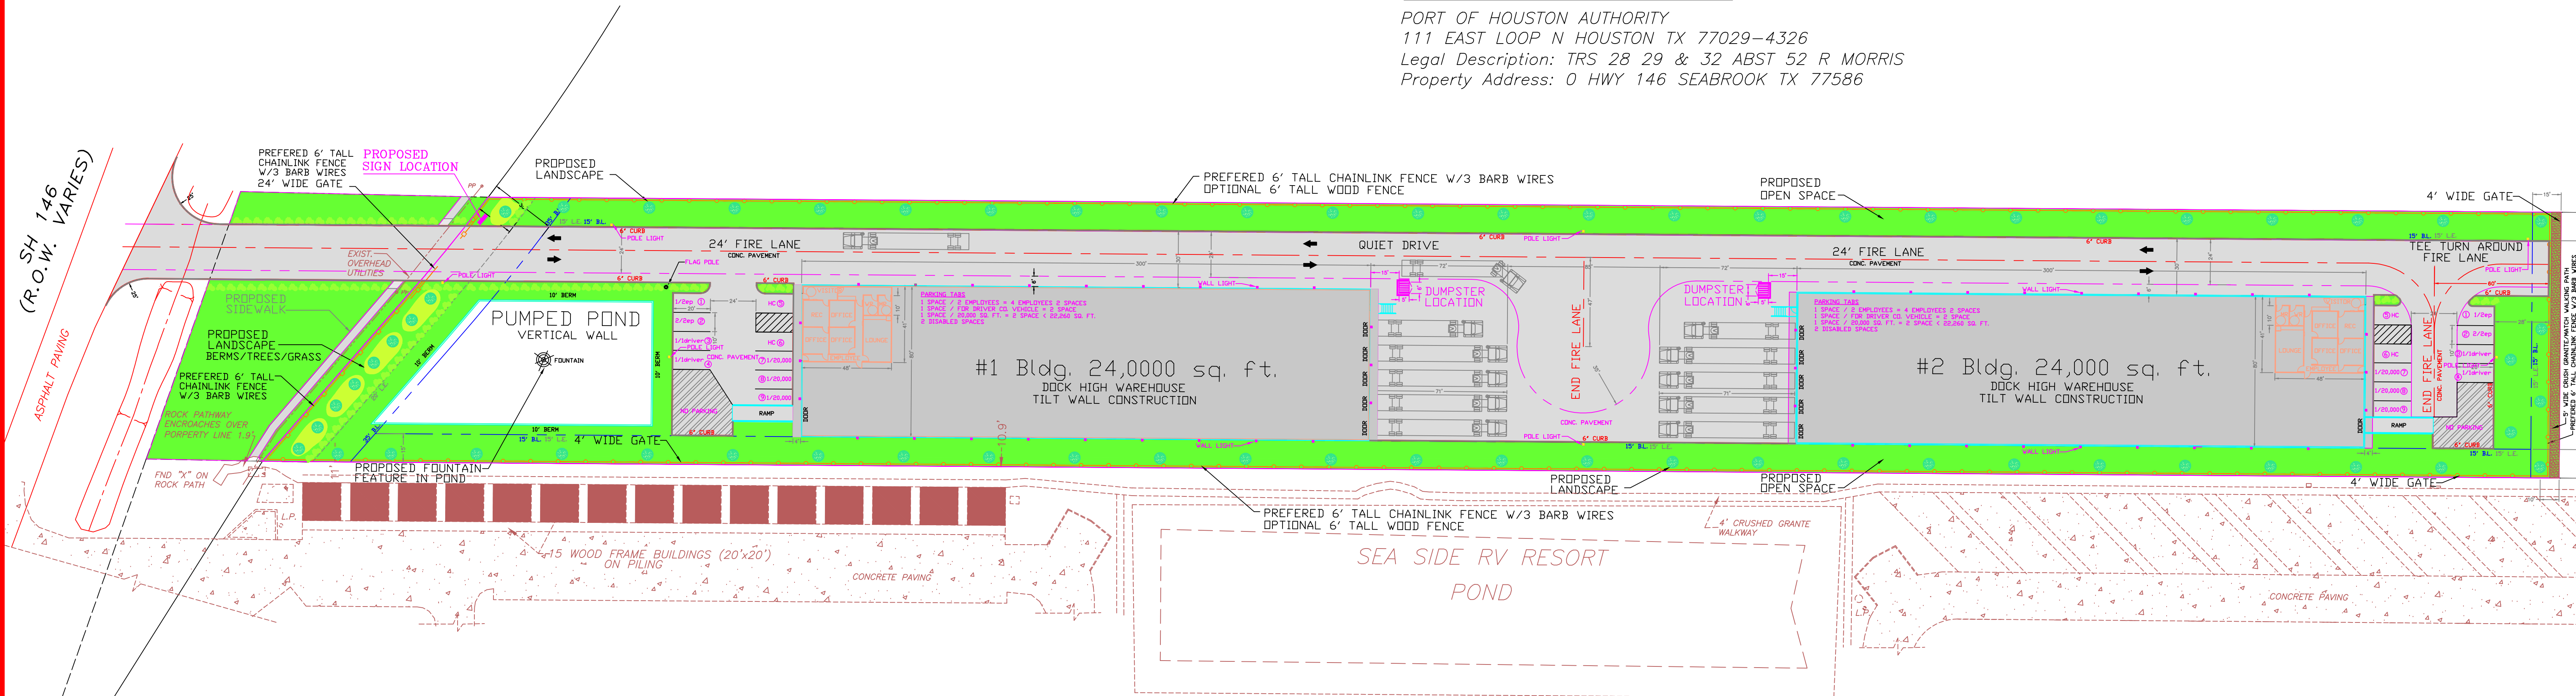

PROPERTY OWNERS 500 FEET SOUTHG

STARSHIP SEASIDE SEABROOK RV RESORT LLC

925 MARINA BAY DR KEMAH TX 77565-2572

Legal Description: TR 31 ABST 52 R MORRIS


Property Address: 4001 OLD HWY 146 SEABROOK TX 77586

SITE PLAN
EXHIBIT D-3

N 88°50'00" W 1287.48'

RED BLUFF ROAD (60' R.O.W.)

AVERY RYAN & COMPANY
2419 DAVIS BLVD SUITE 302 DIMROD ST BACLIF TX 77518-2037 Legal Description: LT 25 & W 1/2 OF LT 26 BAYSHORE ACRES Property Address: 0 RED BLUFF RD SEABROOK TX 77586
HIGHLANDS JOSE F OLIVERA 1921 RED BLUFF SEABROOK TX 77586-1609 Legal Description: LT 24 BAYSHORE ACRES Property Address: 1921 RED BLUFF RD SEABROOK TX 77586
713- SANCHEZ NORMA A 1307 GLENCREST DR PASADENA TX 77502-5127 Legal Description: LT 23 BAYSHORE ACRES Property Address: 0 RED BLUFF RD SEABROOK TX 77586
SANCHEZ ARTURO M & NORMA A 1307 GLENCREST DR PASADENA TX 77502-5127 Legal Description: LT 22 BAYSHORE ACRES Property Address: 0 RED BLUFF RD SEABROOK TX 77586
c_benjamin austin sherry 1937 RED BLUFF RD SEABROOK TX 77586-1609 Legal Description: LTS 20 & 21 BAYSHORE ACRES Property Address: 1937 RED BLUFF RD SEABROOK TX 77586

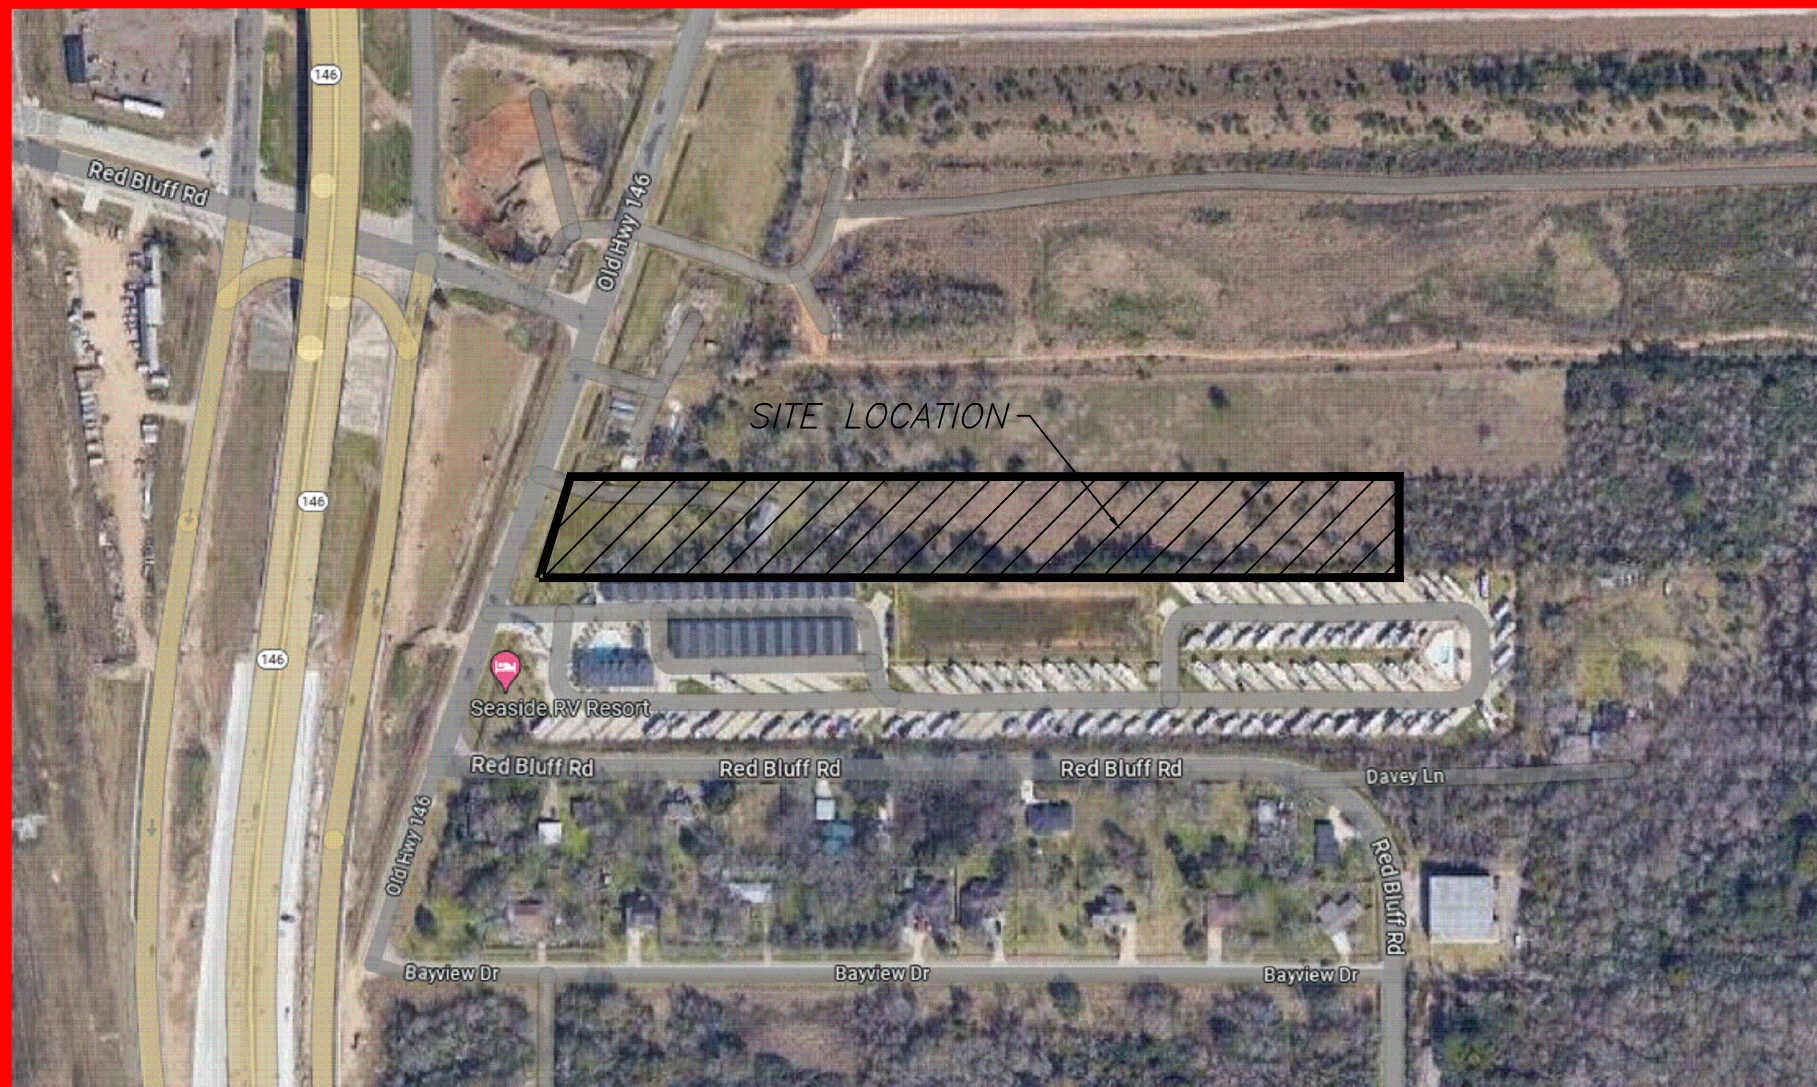


KEY MAP
N.T.S.

”QUIET WAREHOUSING”

”LI / C2-PUD”

DEVELOPED BY
STARSHIP TEXAS CITY, LLC


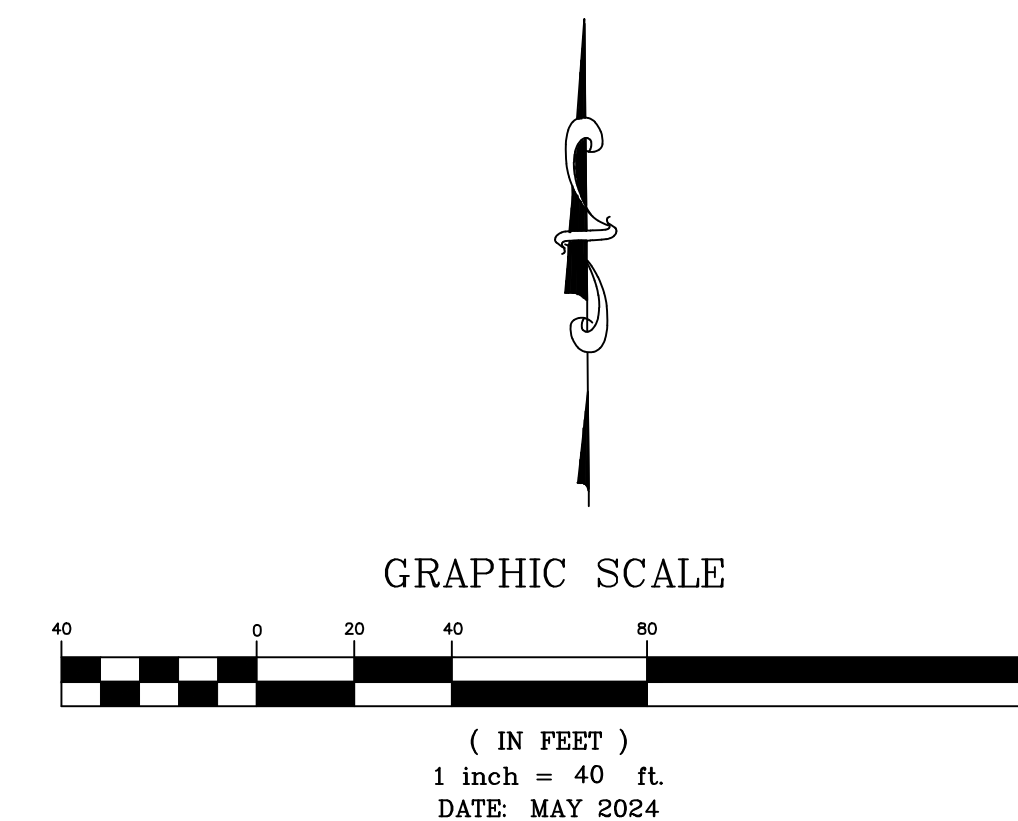



BUILDING #1 PARKING TABS

1 SPACE / 2 EMPLOYEES = 4 EMPLOYEES 2 SPACES
1 SPACE / FOR DRIVER CO. VEHICLE = 2 SPACE
1 SPACE / 20,000 SQ. FT. = 2 SPACE < 24,000 SQ. FT.
2 DISABLED SPACES

BUILDING #2 PARKING TABS

1 SPACE / 2 EMPLOYEES = 4 EMPLOYEES 2 SPACES
1 SPACE / FOR DRIVER CO. VEHICLE = 2 SPACE
1 SPACE / 20,000 SQ. FT. = 2 SPACE < 24,000 SQ. FT.
2 DISABLED SPACES

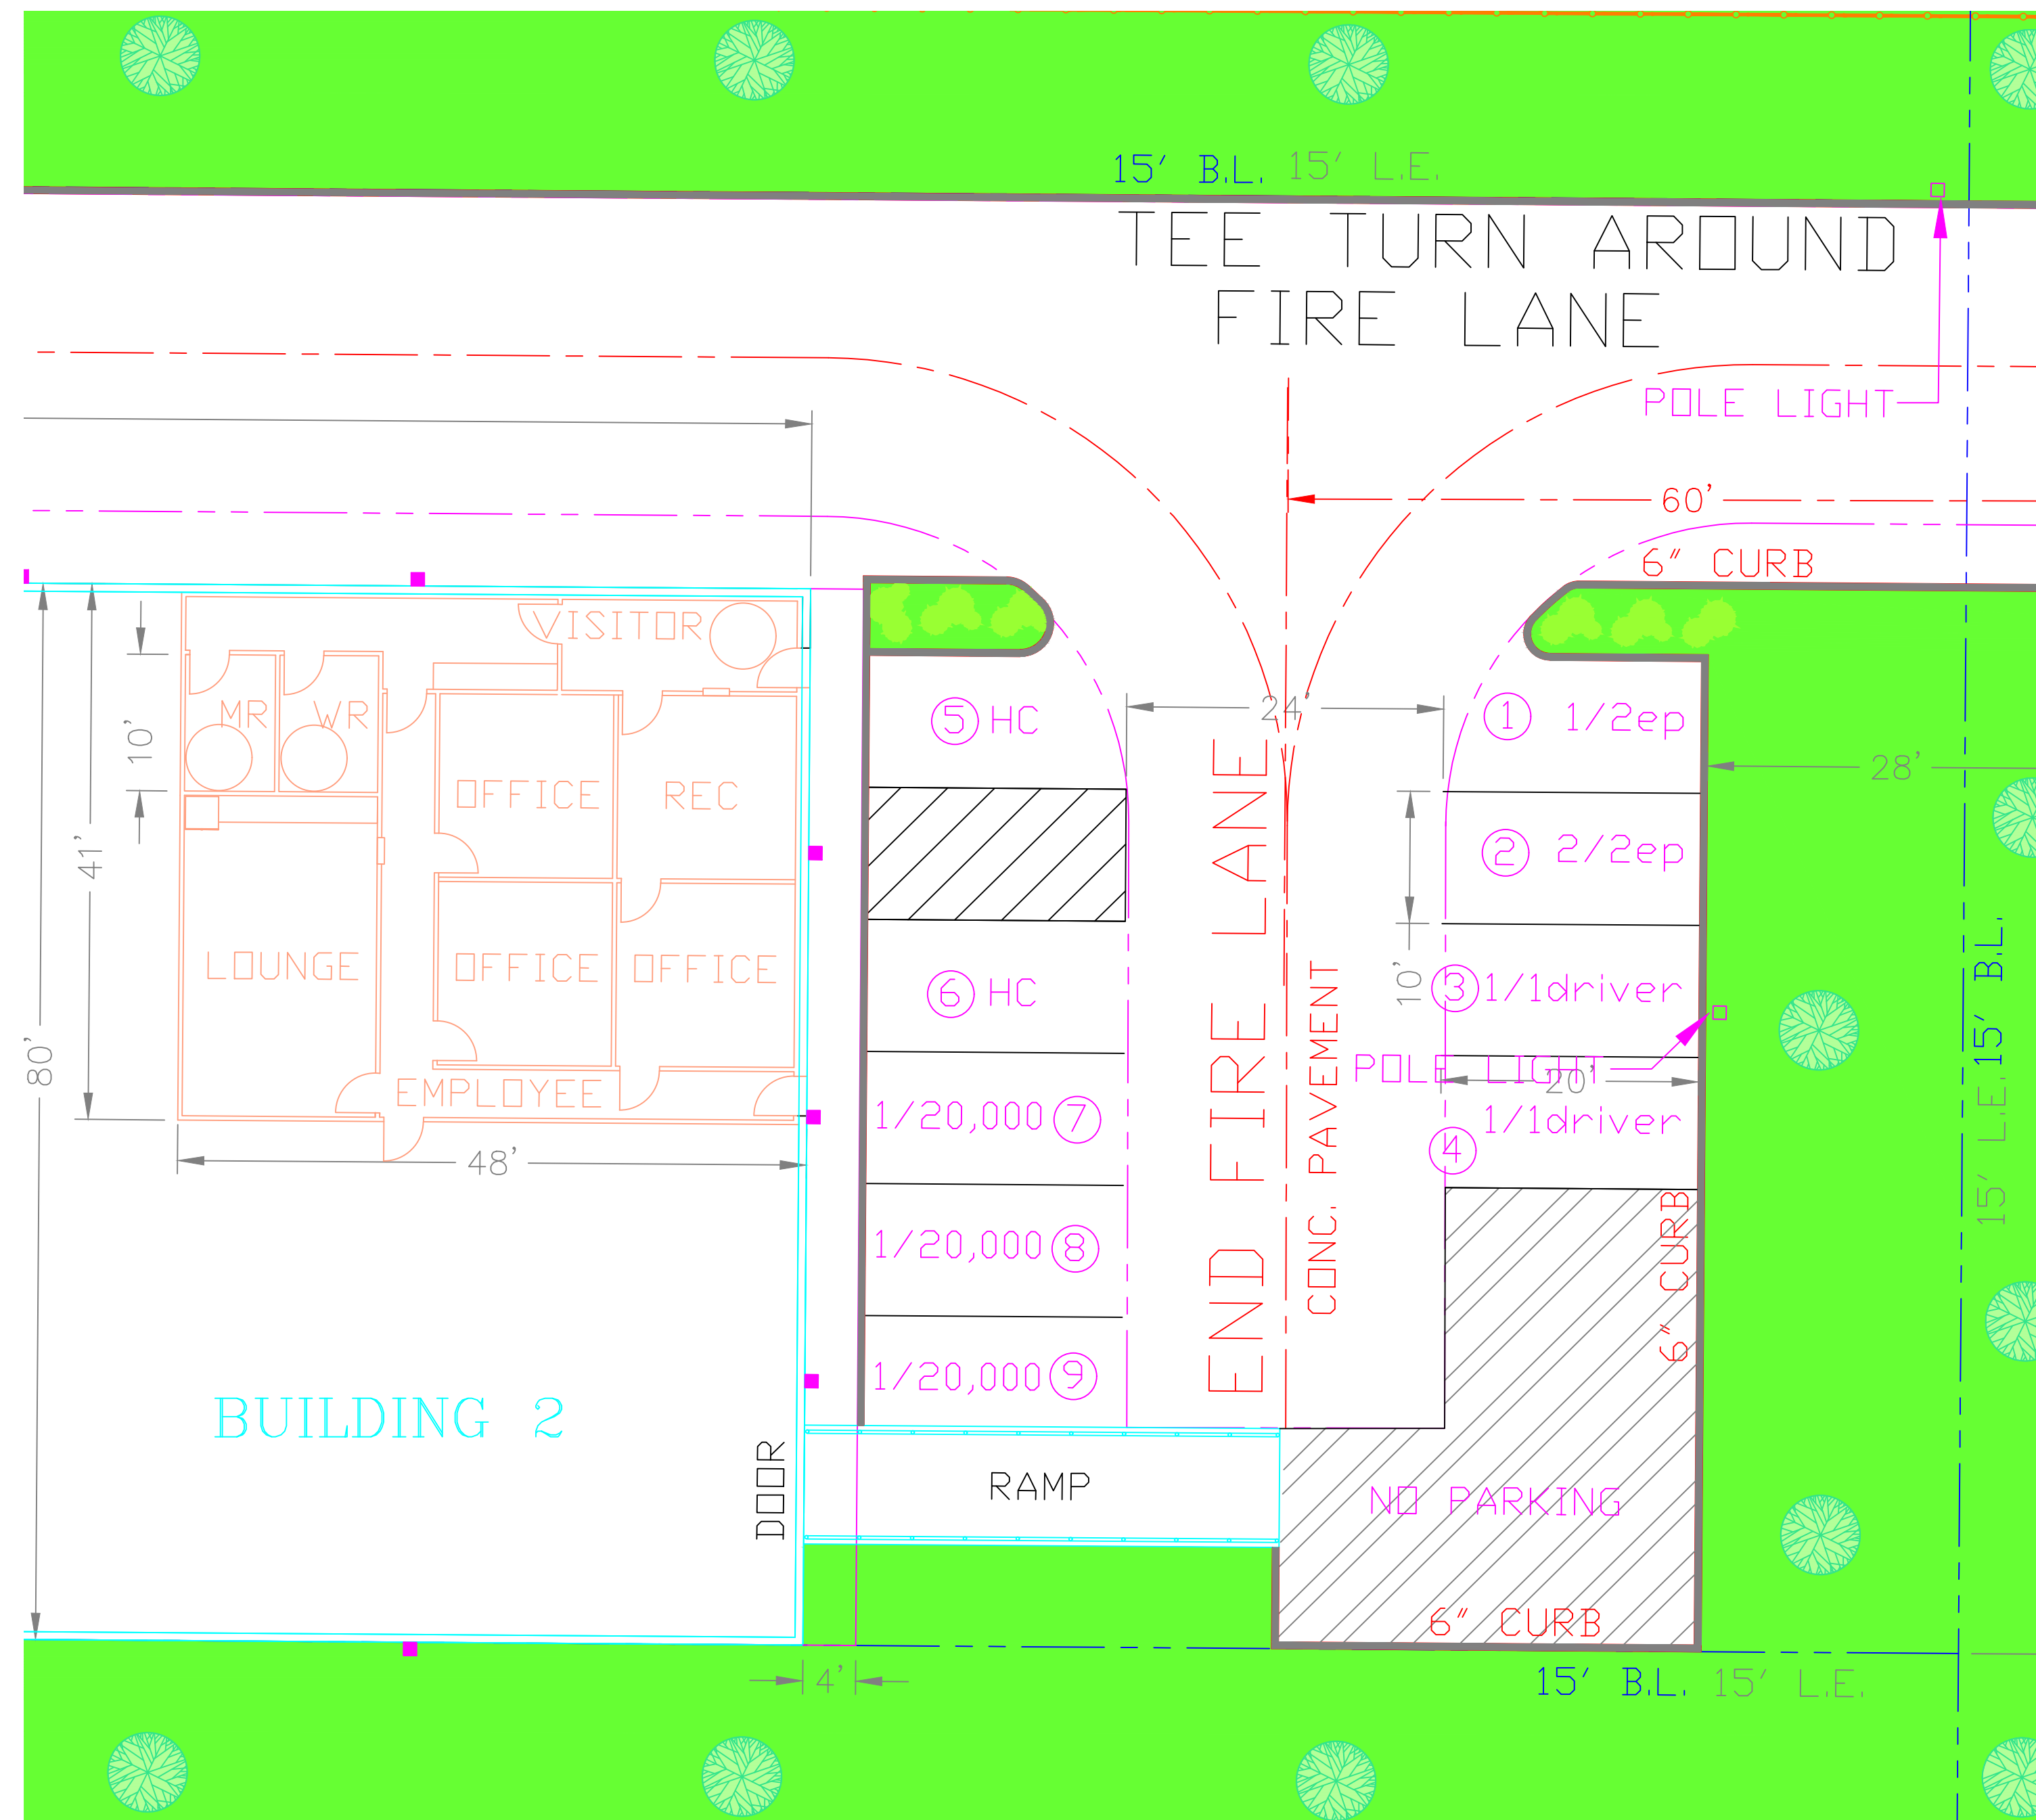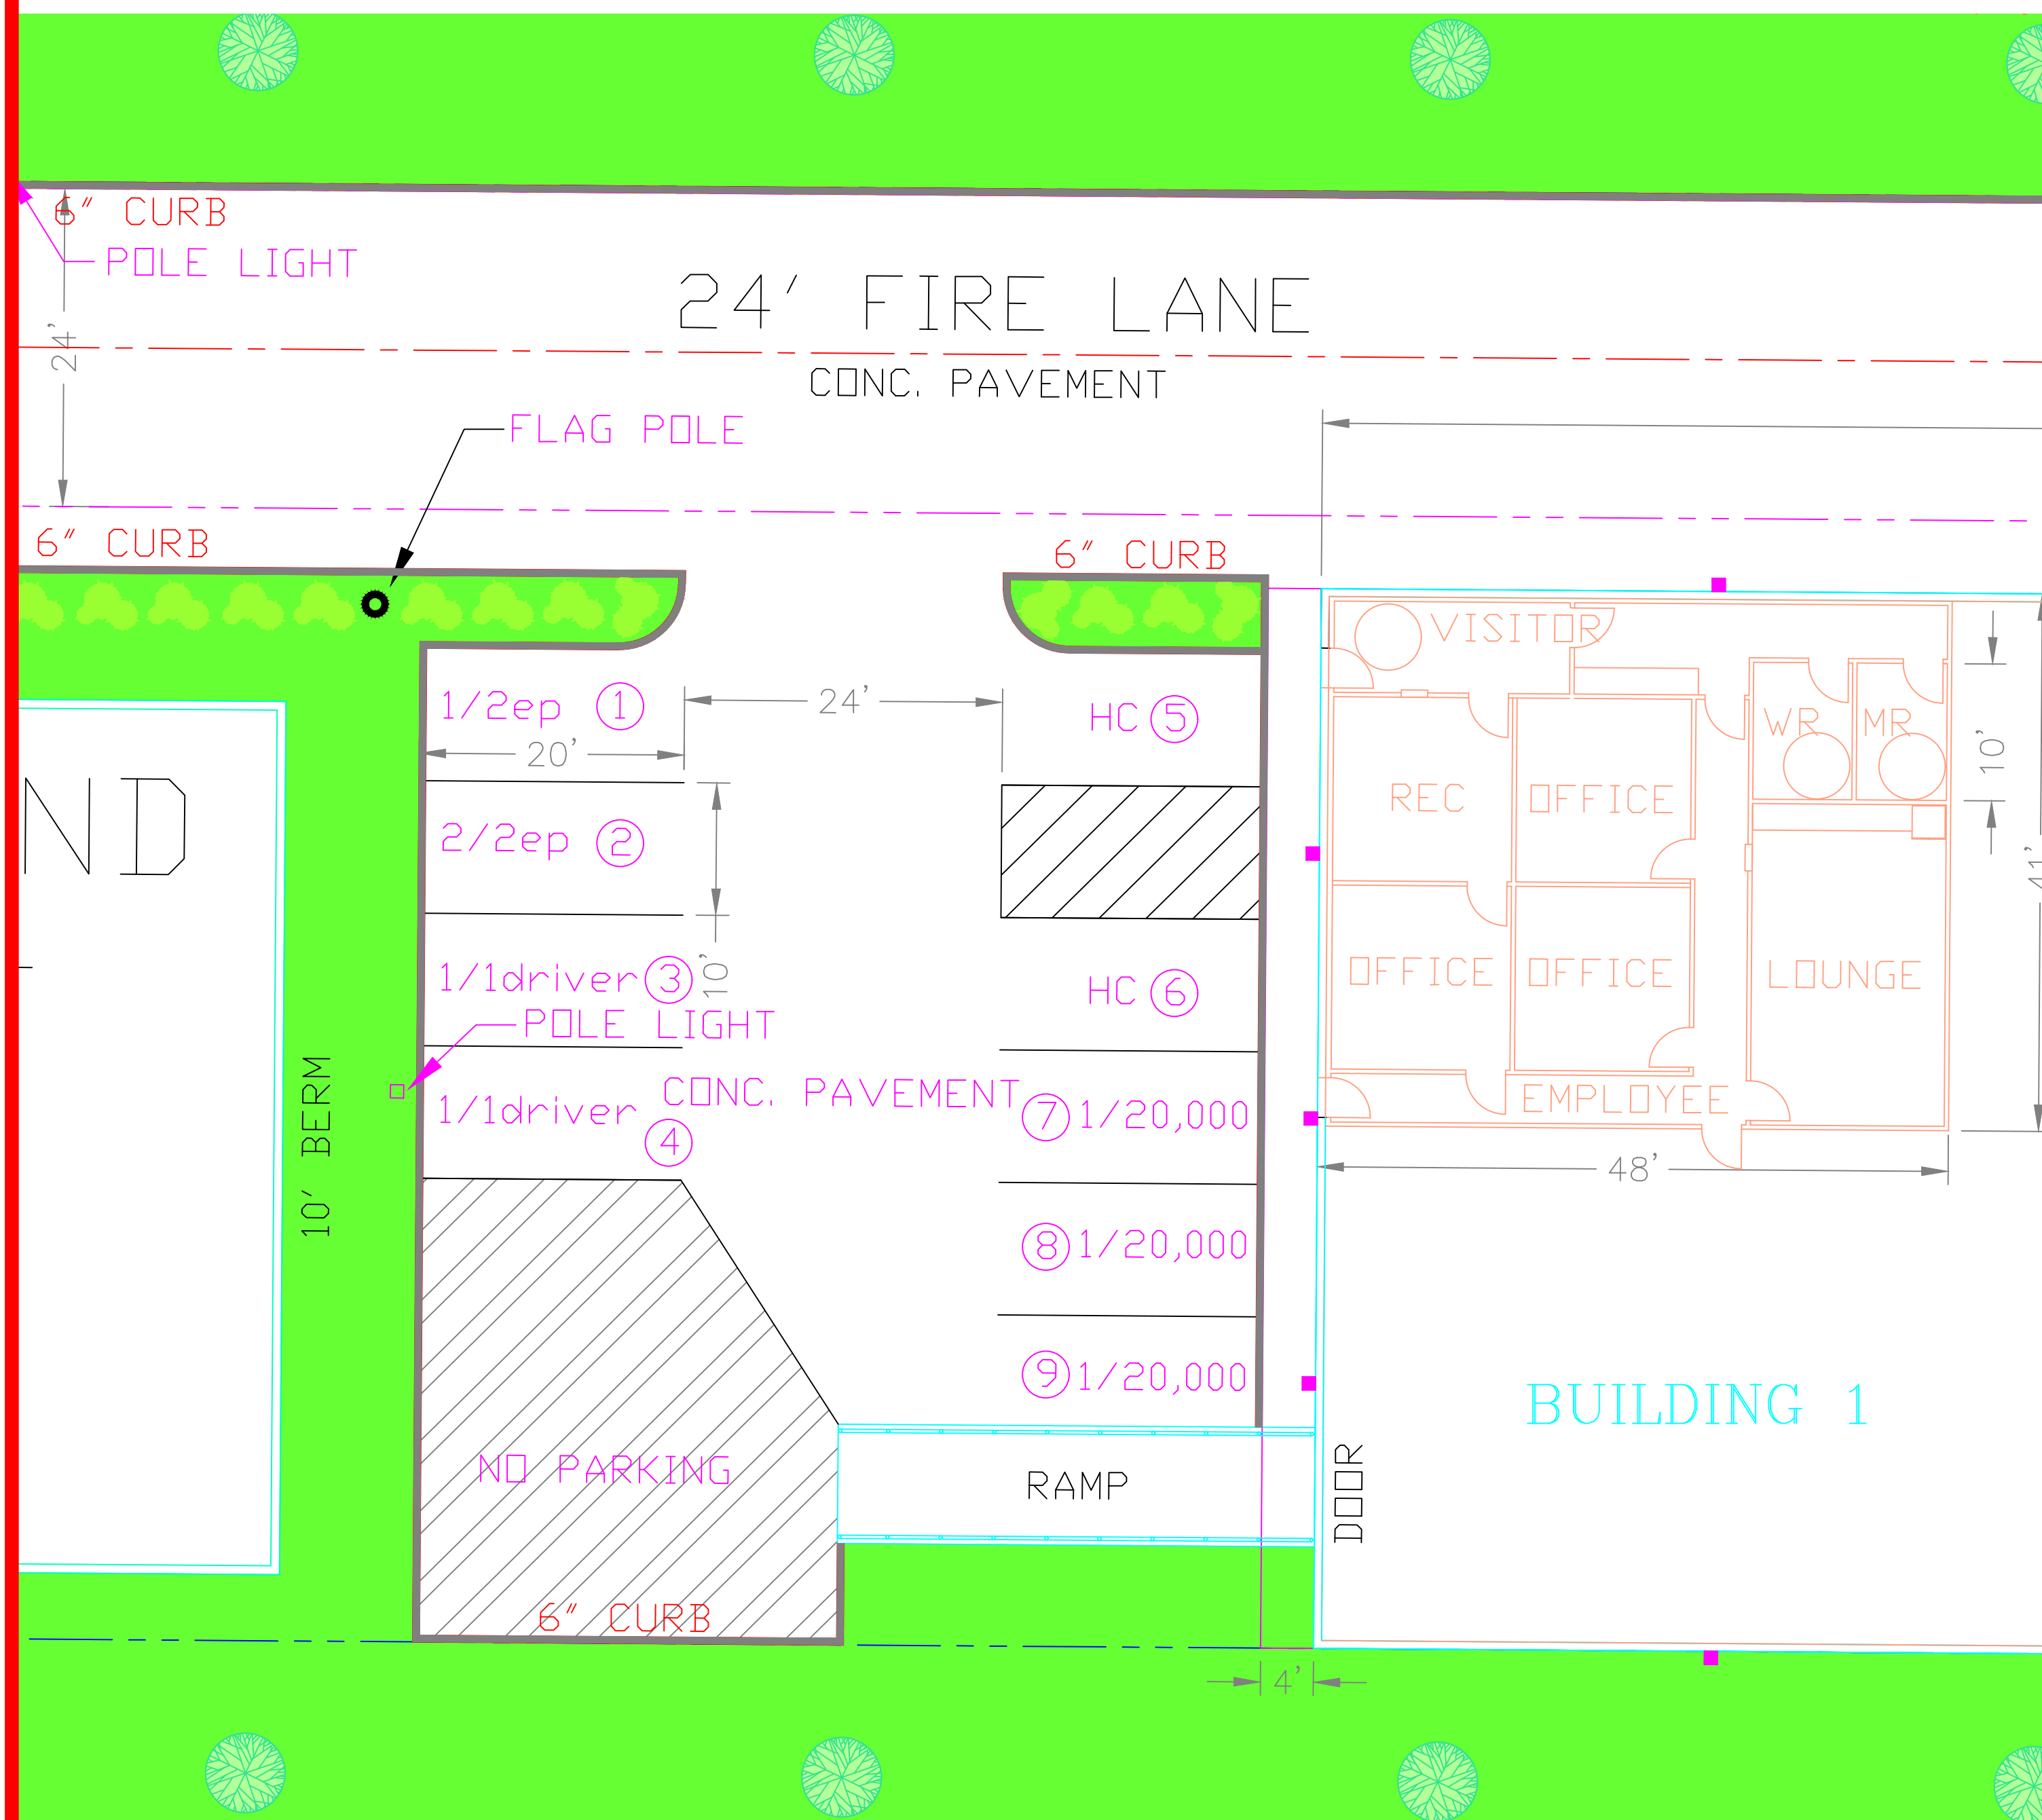


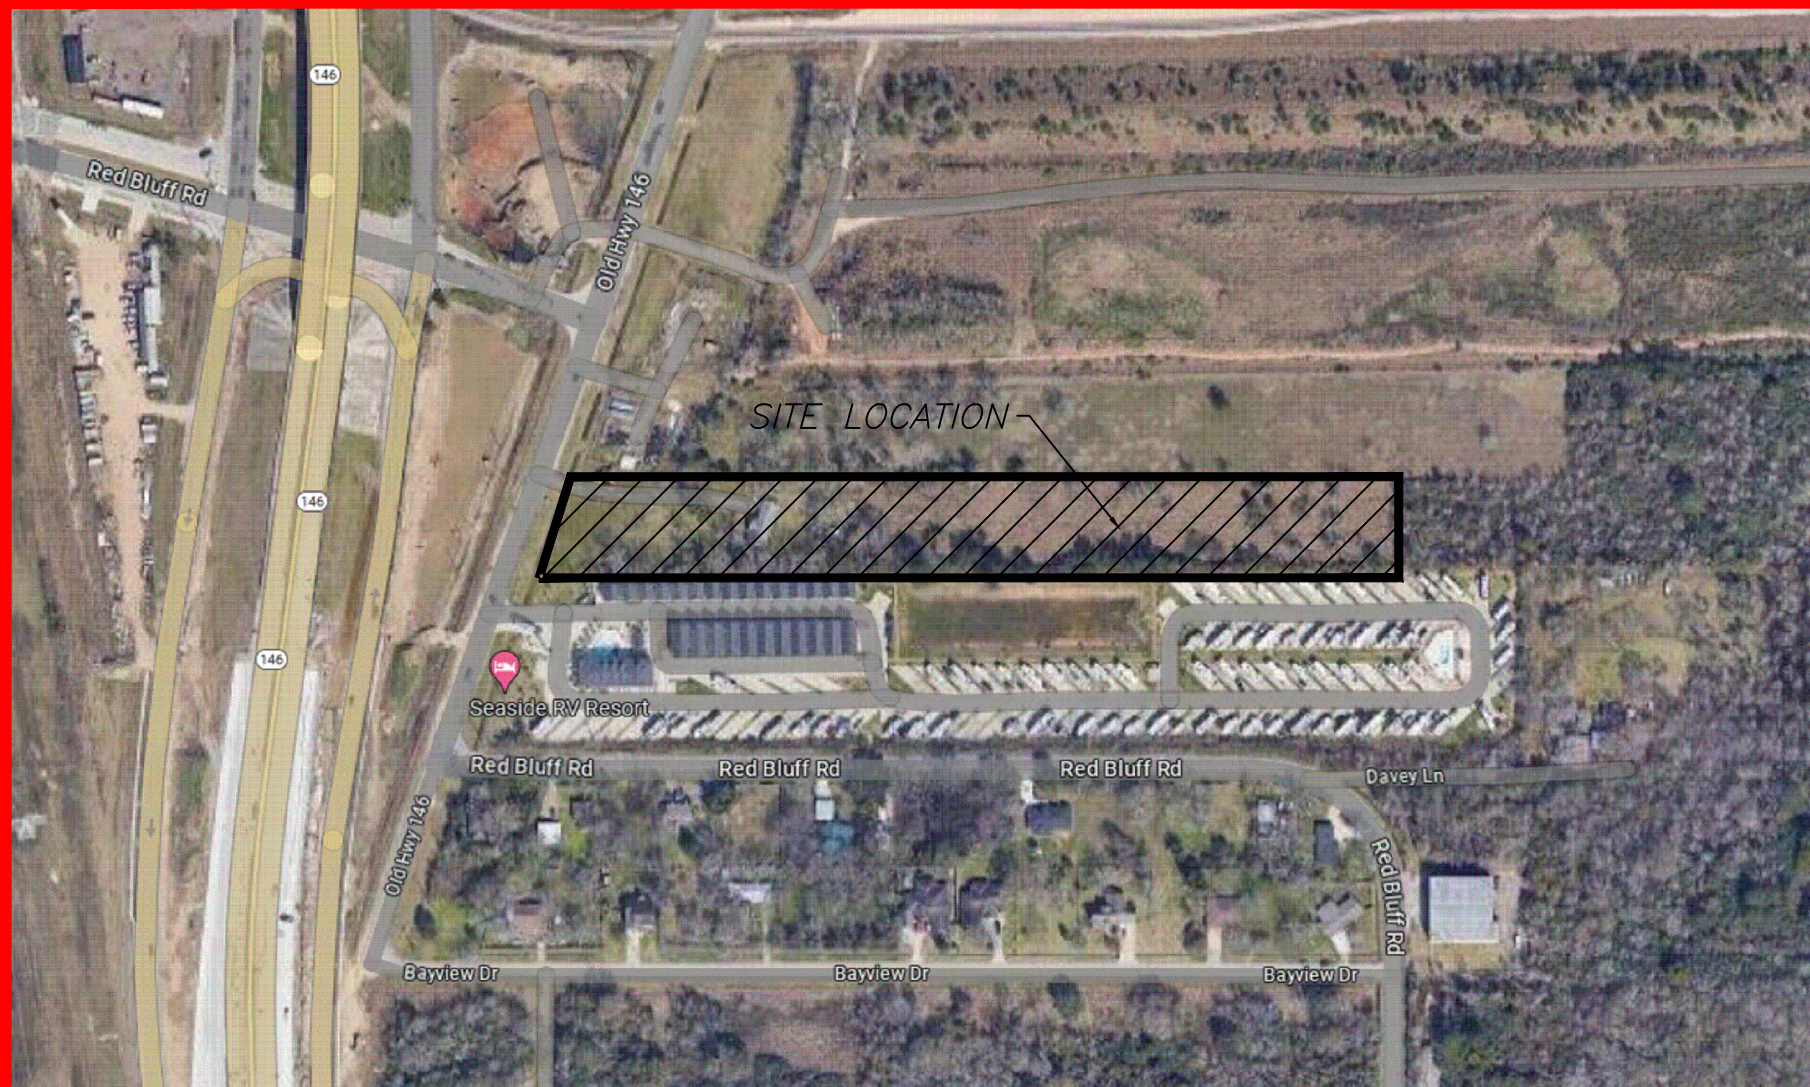


KEY MAP
N.T.S.

"QUIET WAREHOUSING"


"LI / C2-PUD"
DEVELOPED BY
STARSHIP TEXAS CITY, LLC

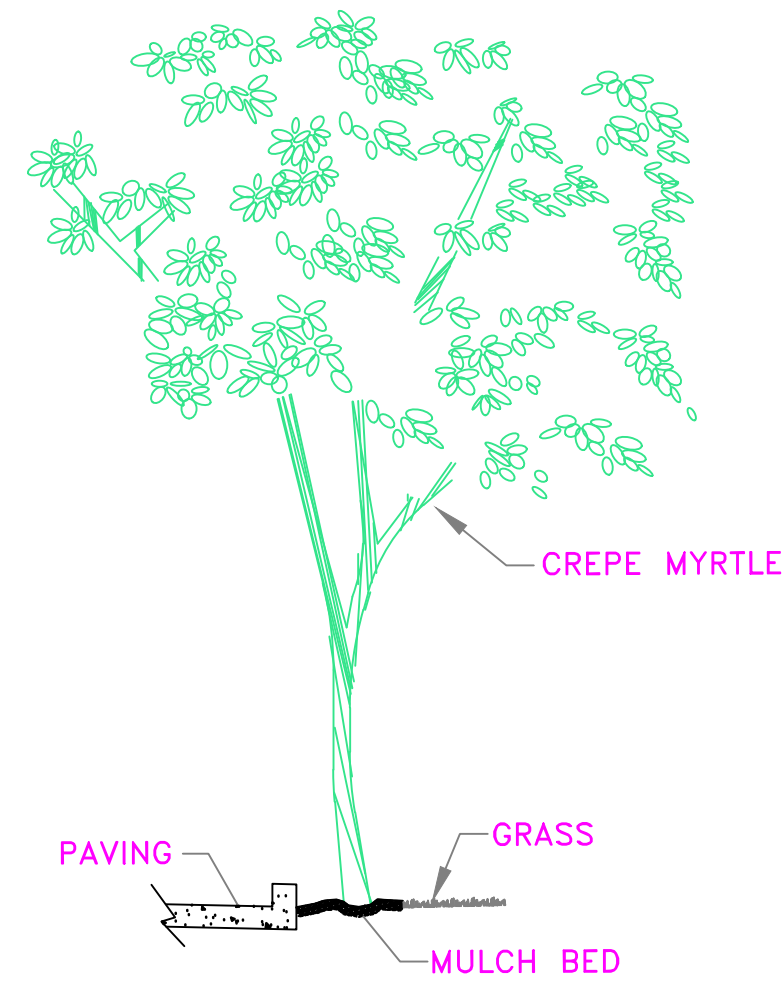



SECTION "B"
N.T.S.

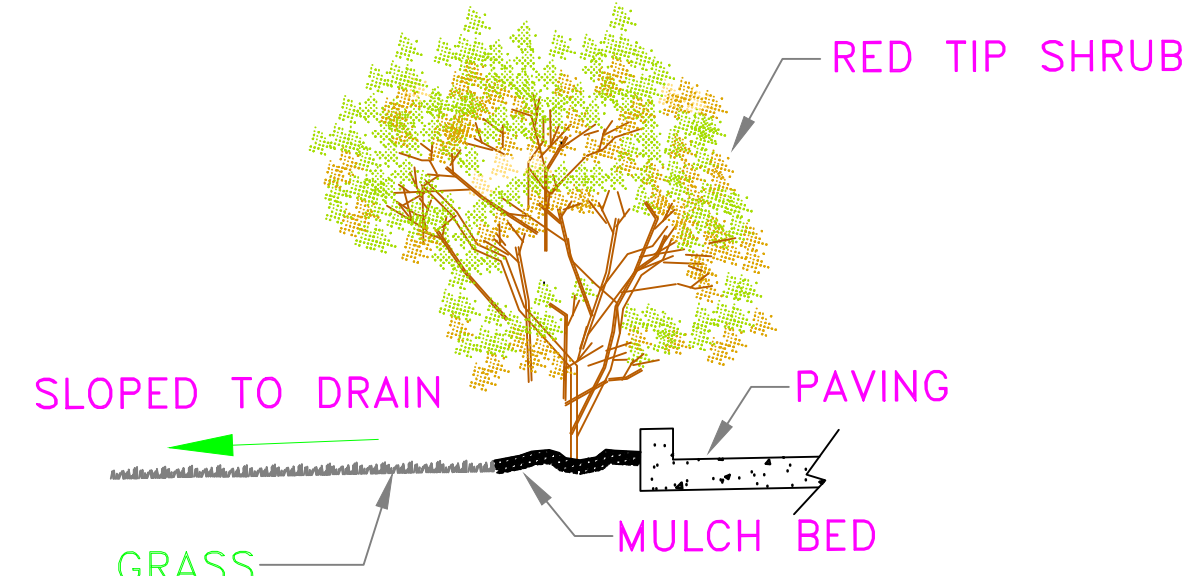

SHRUBS
N.T.S.

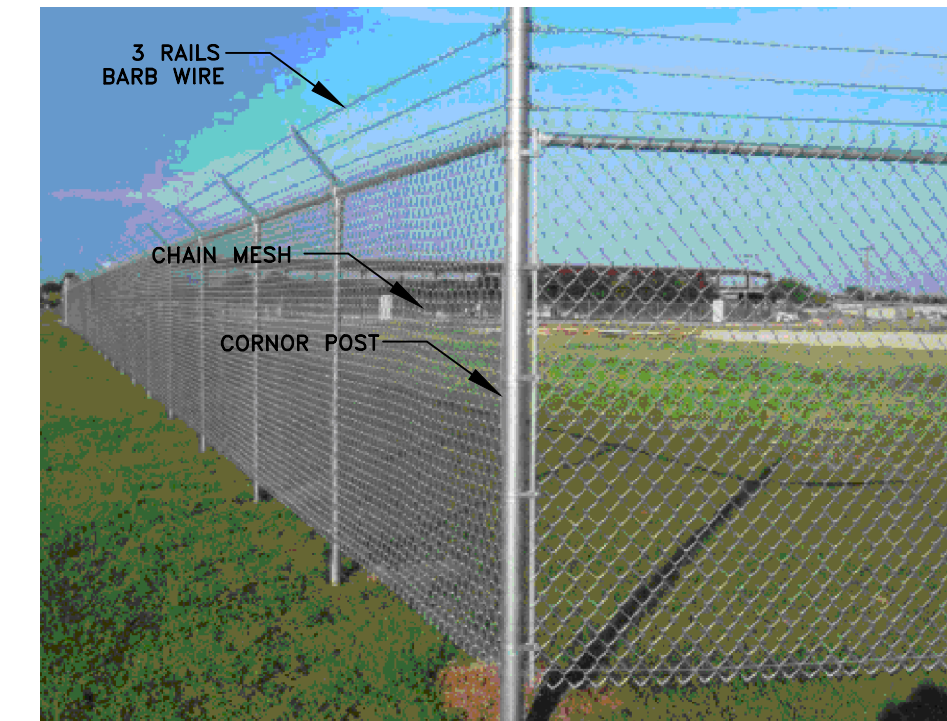

PERIMETER FENCING
N.T.S.

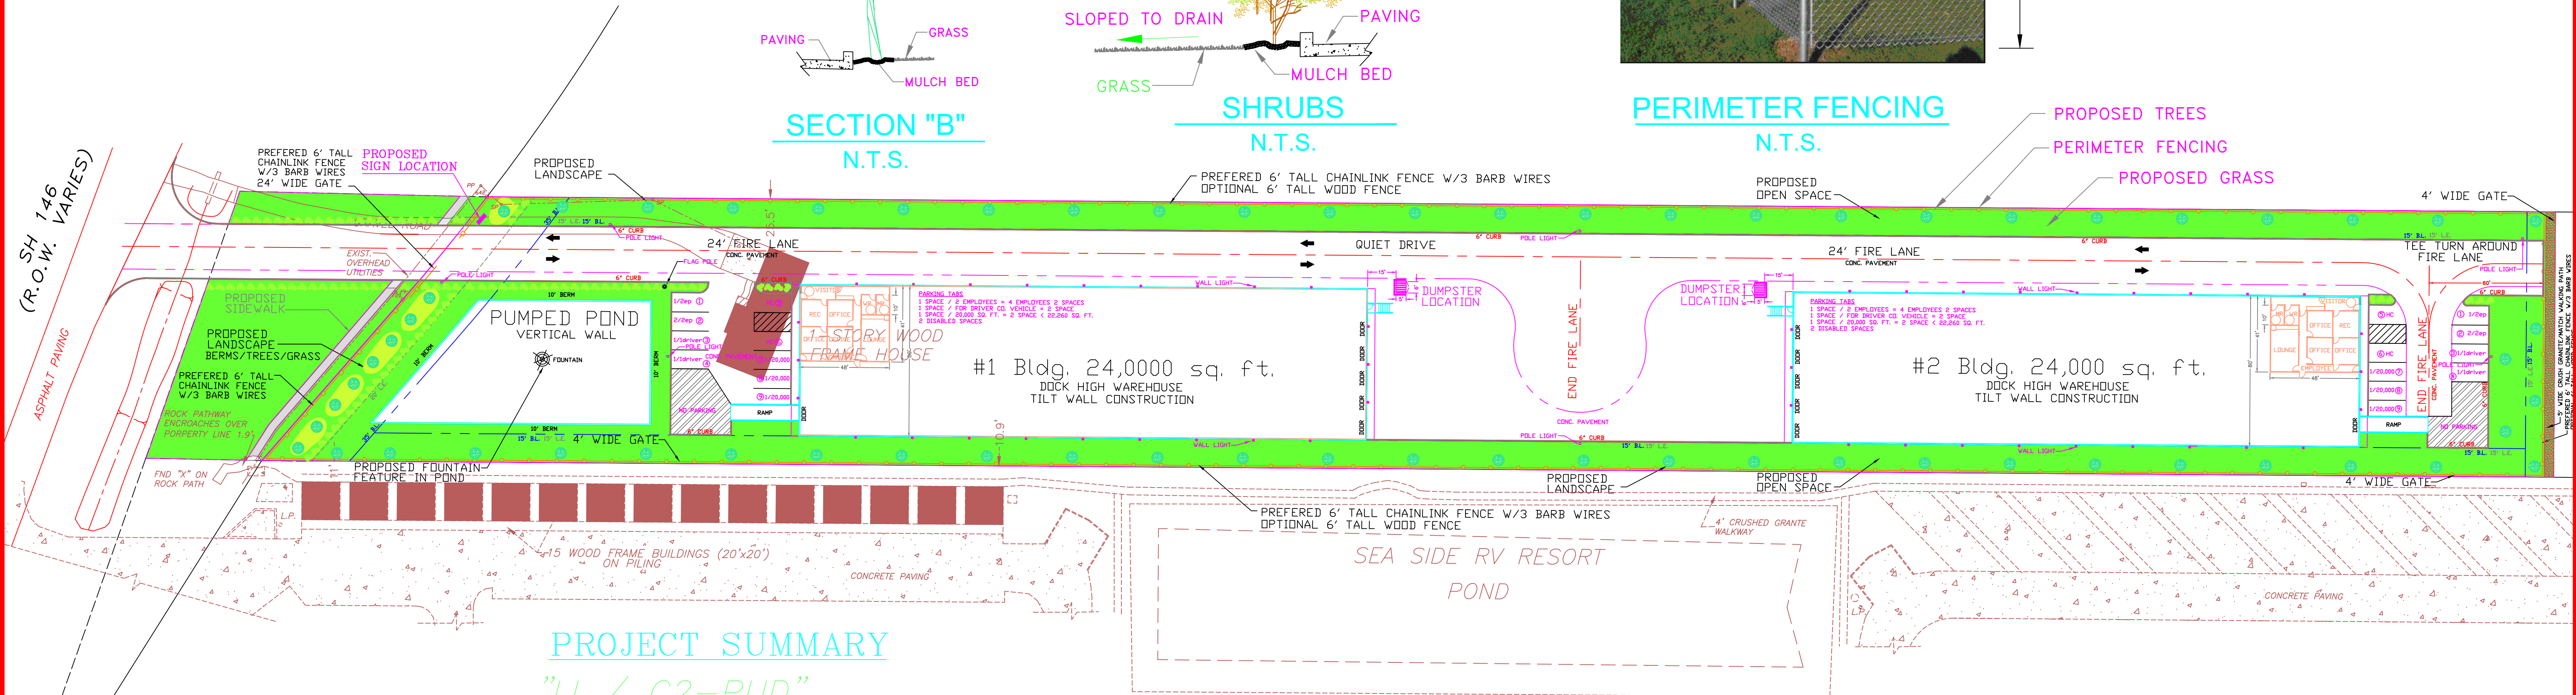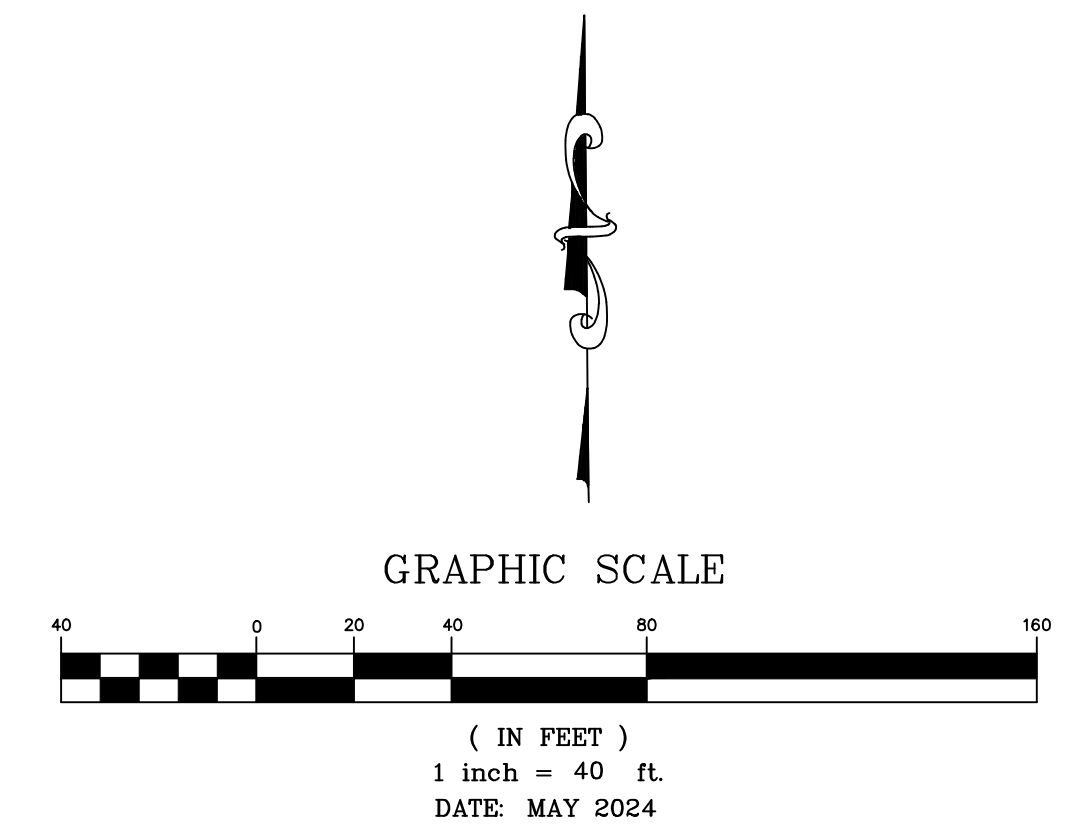

PROJECT SUMMARY

"LI / C2-PUD"

2 - TILT WALL WAREHOUSE BUILDINGS = 24,000 SQ. FT. EACH
TOTAL AREA = 3.695 ACRES or 160,954 SQ. FT.

"OPEN SPACE TOTALS"

EXISTING= 3.695 ACRES TOTAL LAND (160,954 sq. ft.)

32,190 sq. ft. REQUIRED OPEN SPACE

49,603 sq. ft. POND & GREEN SPACES PROVIDED

"EXISTING UTILITIES" (CITY OF SEABROOK)

EXISTING= 12" WATER AND 12" SANITARY SEWER


OPEN SPACE &
LANDSCAPE PLAN
EXHIBIT D-5

N 88°50'00" W 1287.48'

RED BLUFF ROAD (60' R.O.W.)



AVERY RYAN & COMPANY
2419 DAFFODIL ST.
HIGHLANDS, TX. 77562
713-725-7302
c_bennett1@comcast.net

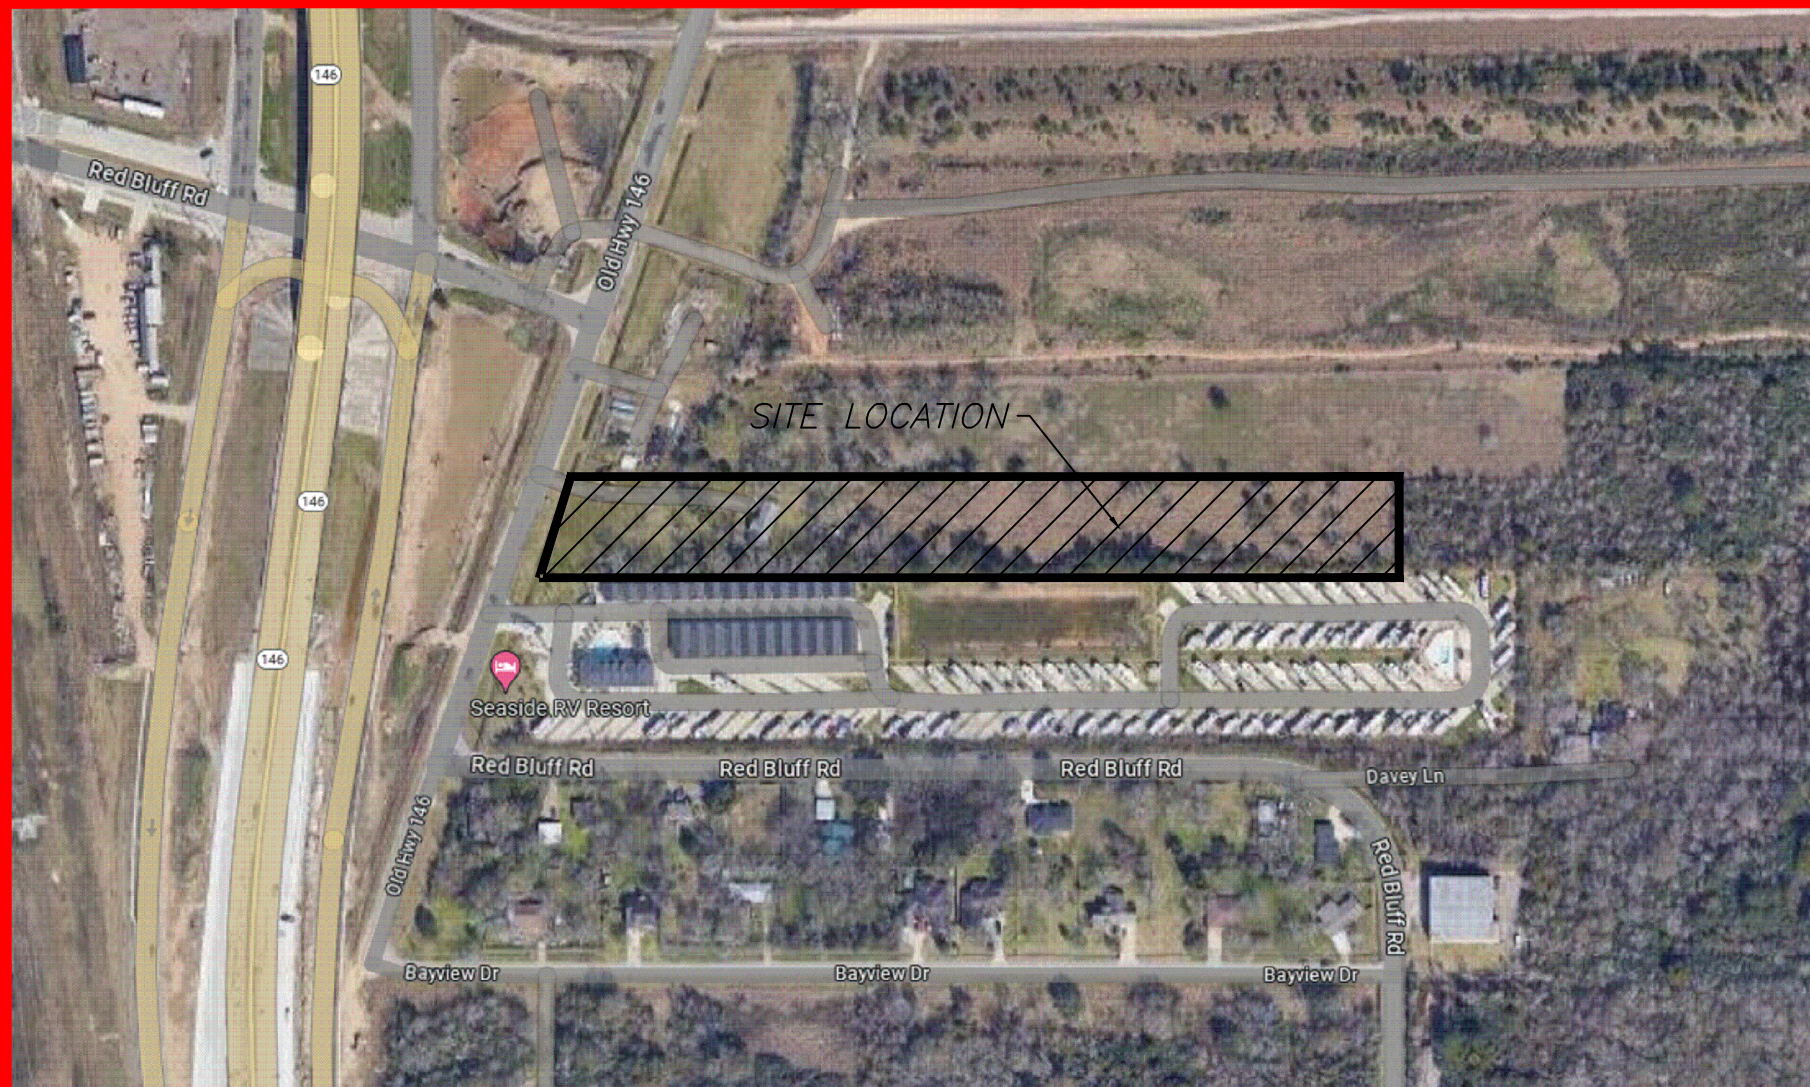


KEY MAP
N.T.S.


”QUIET WAREHOUSING”

”LI / C2-PUD”


DEVELOPED BY
STARSHIP TEXAS CITY, LLC

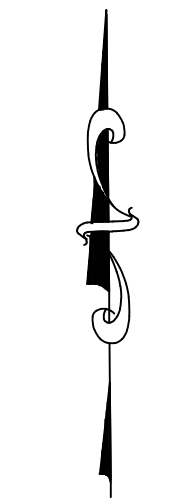



N.T.S.
DATE: MAY 2024

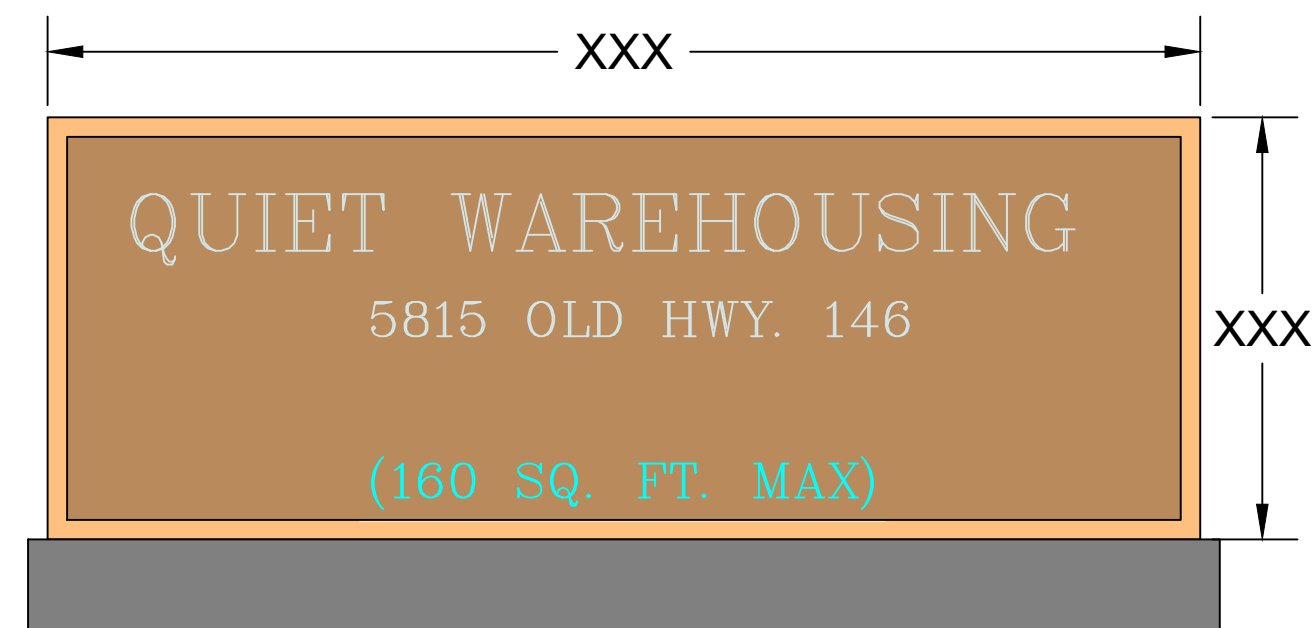


PROPOSED SIGNAGE

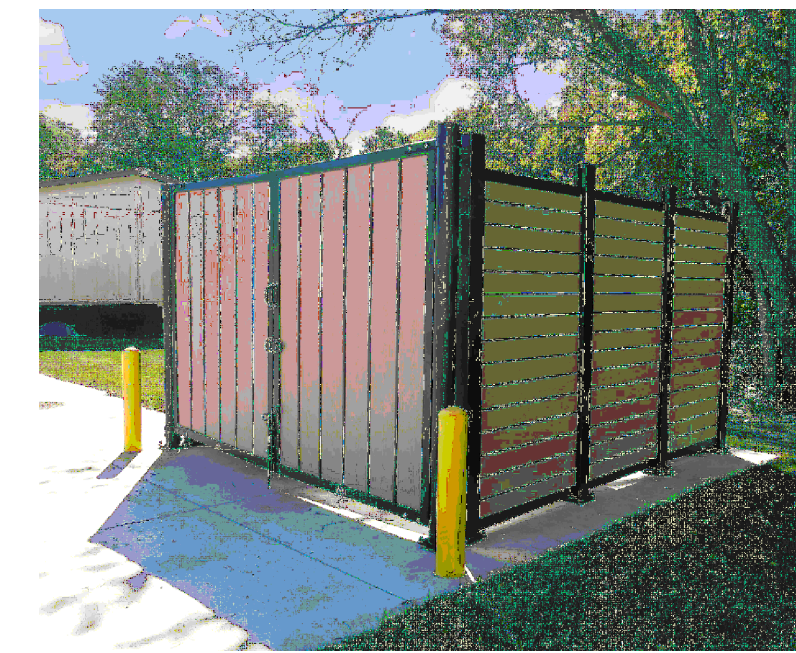

PROPOSED ENCLOSED DUMPSTER

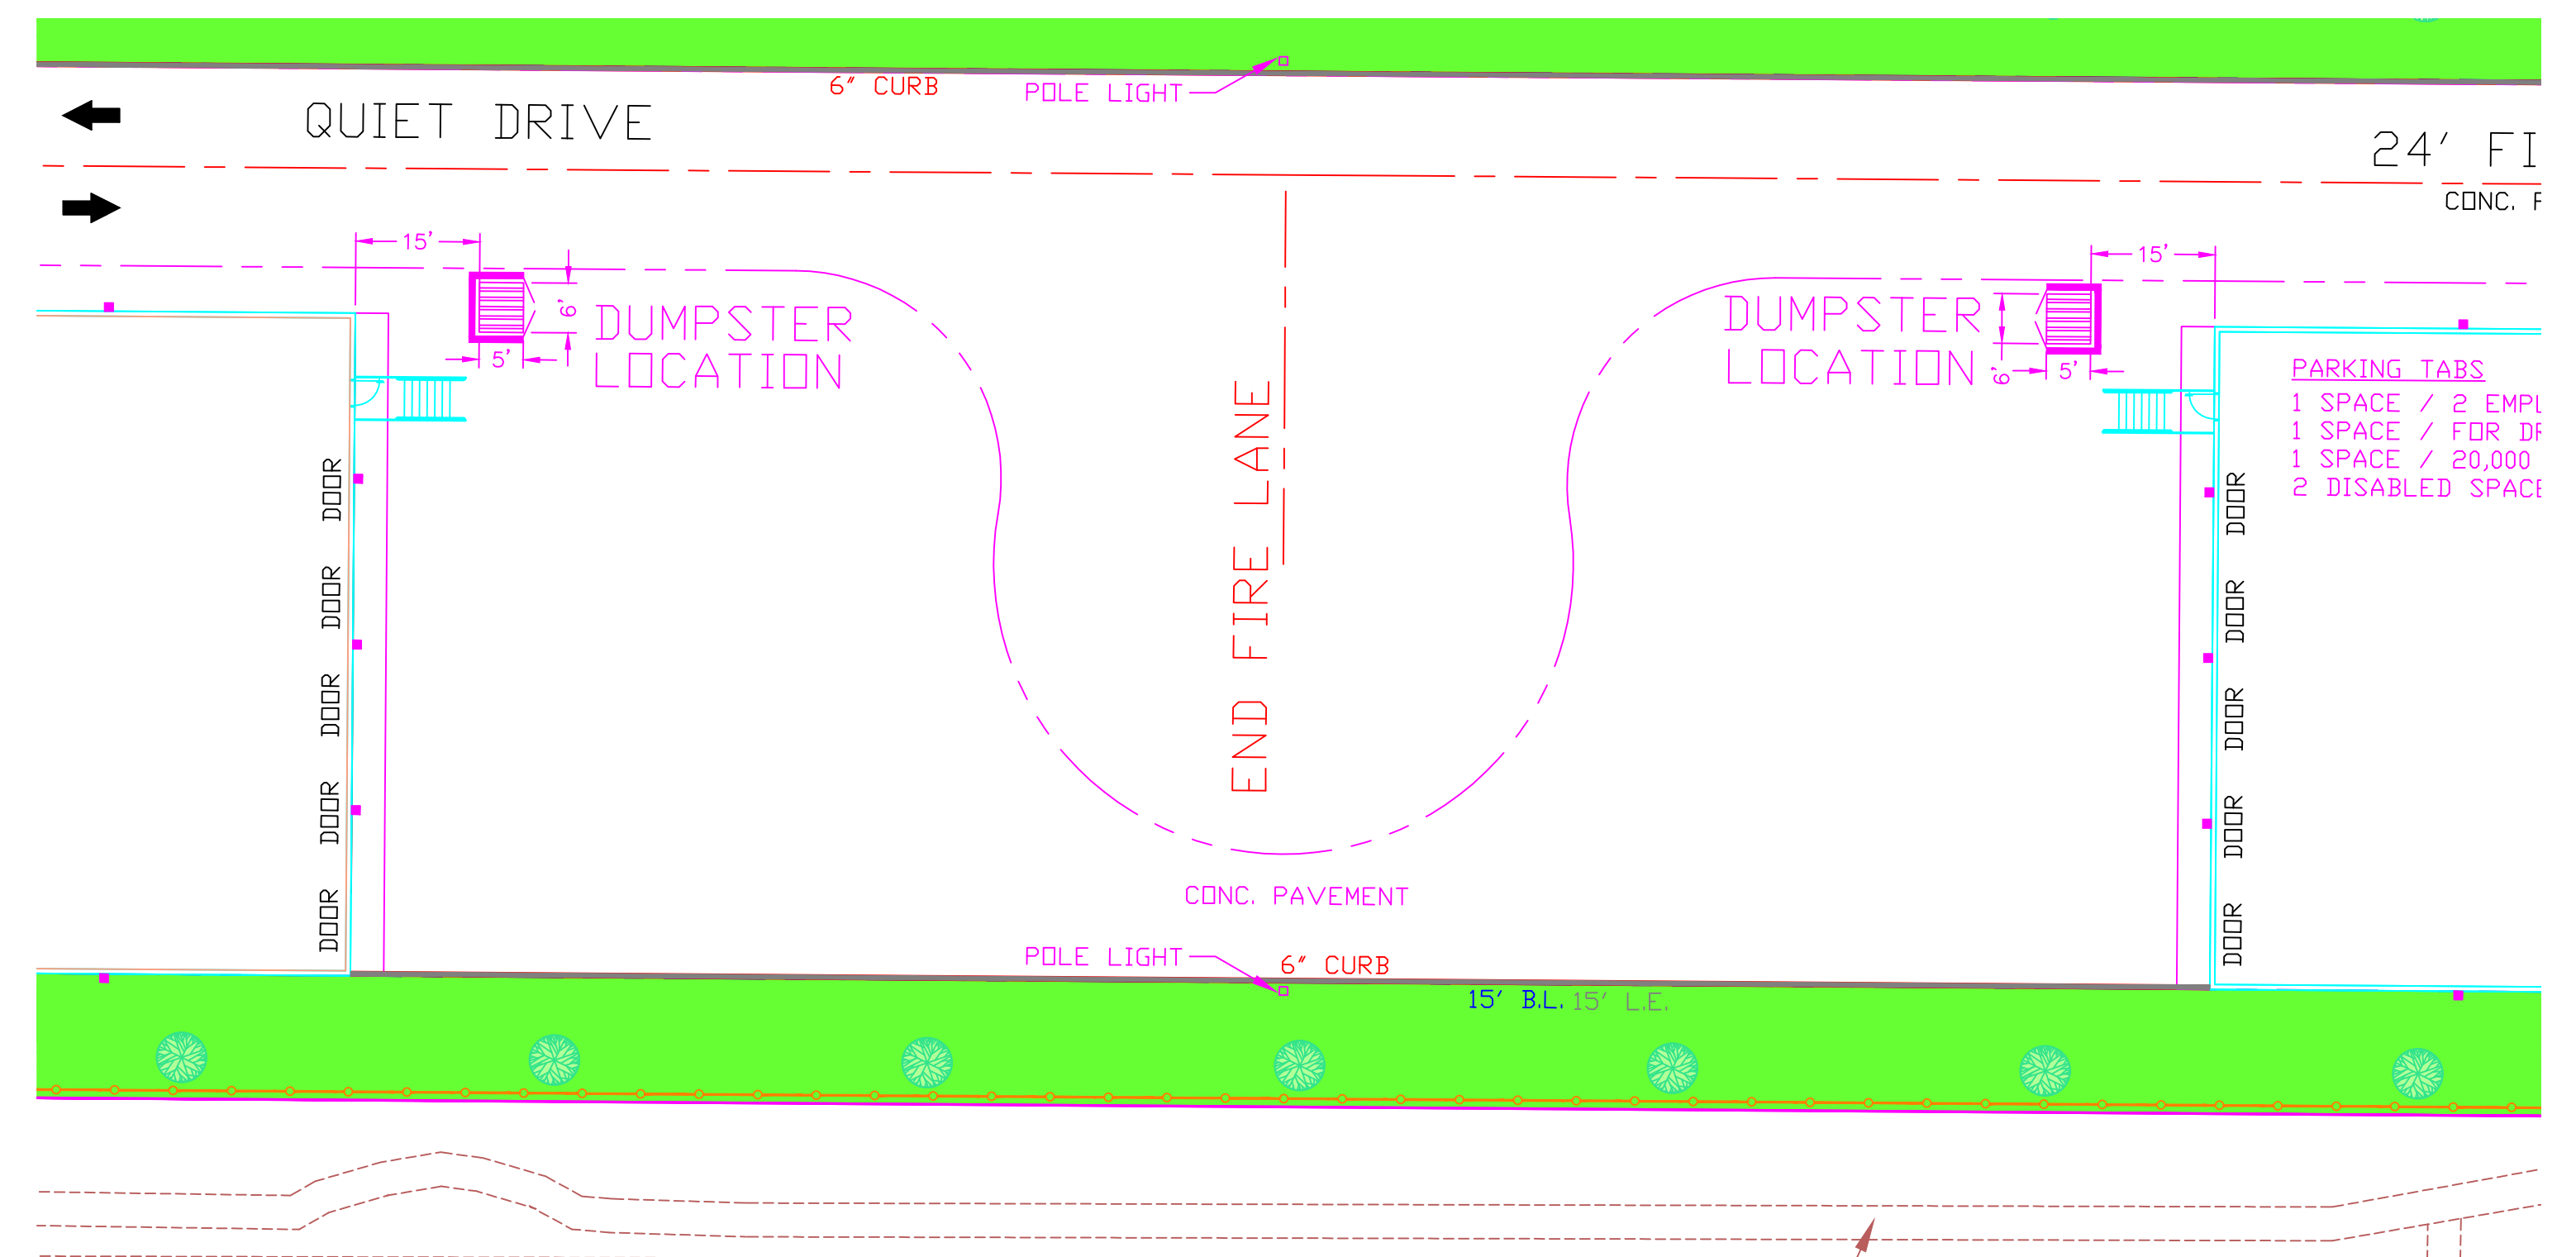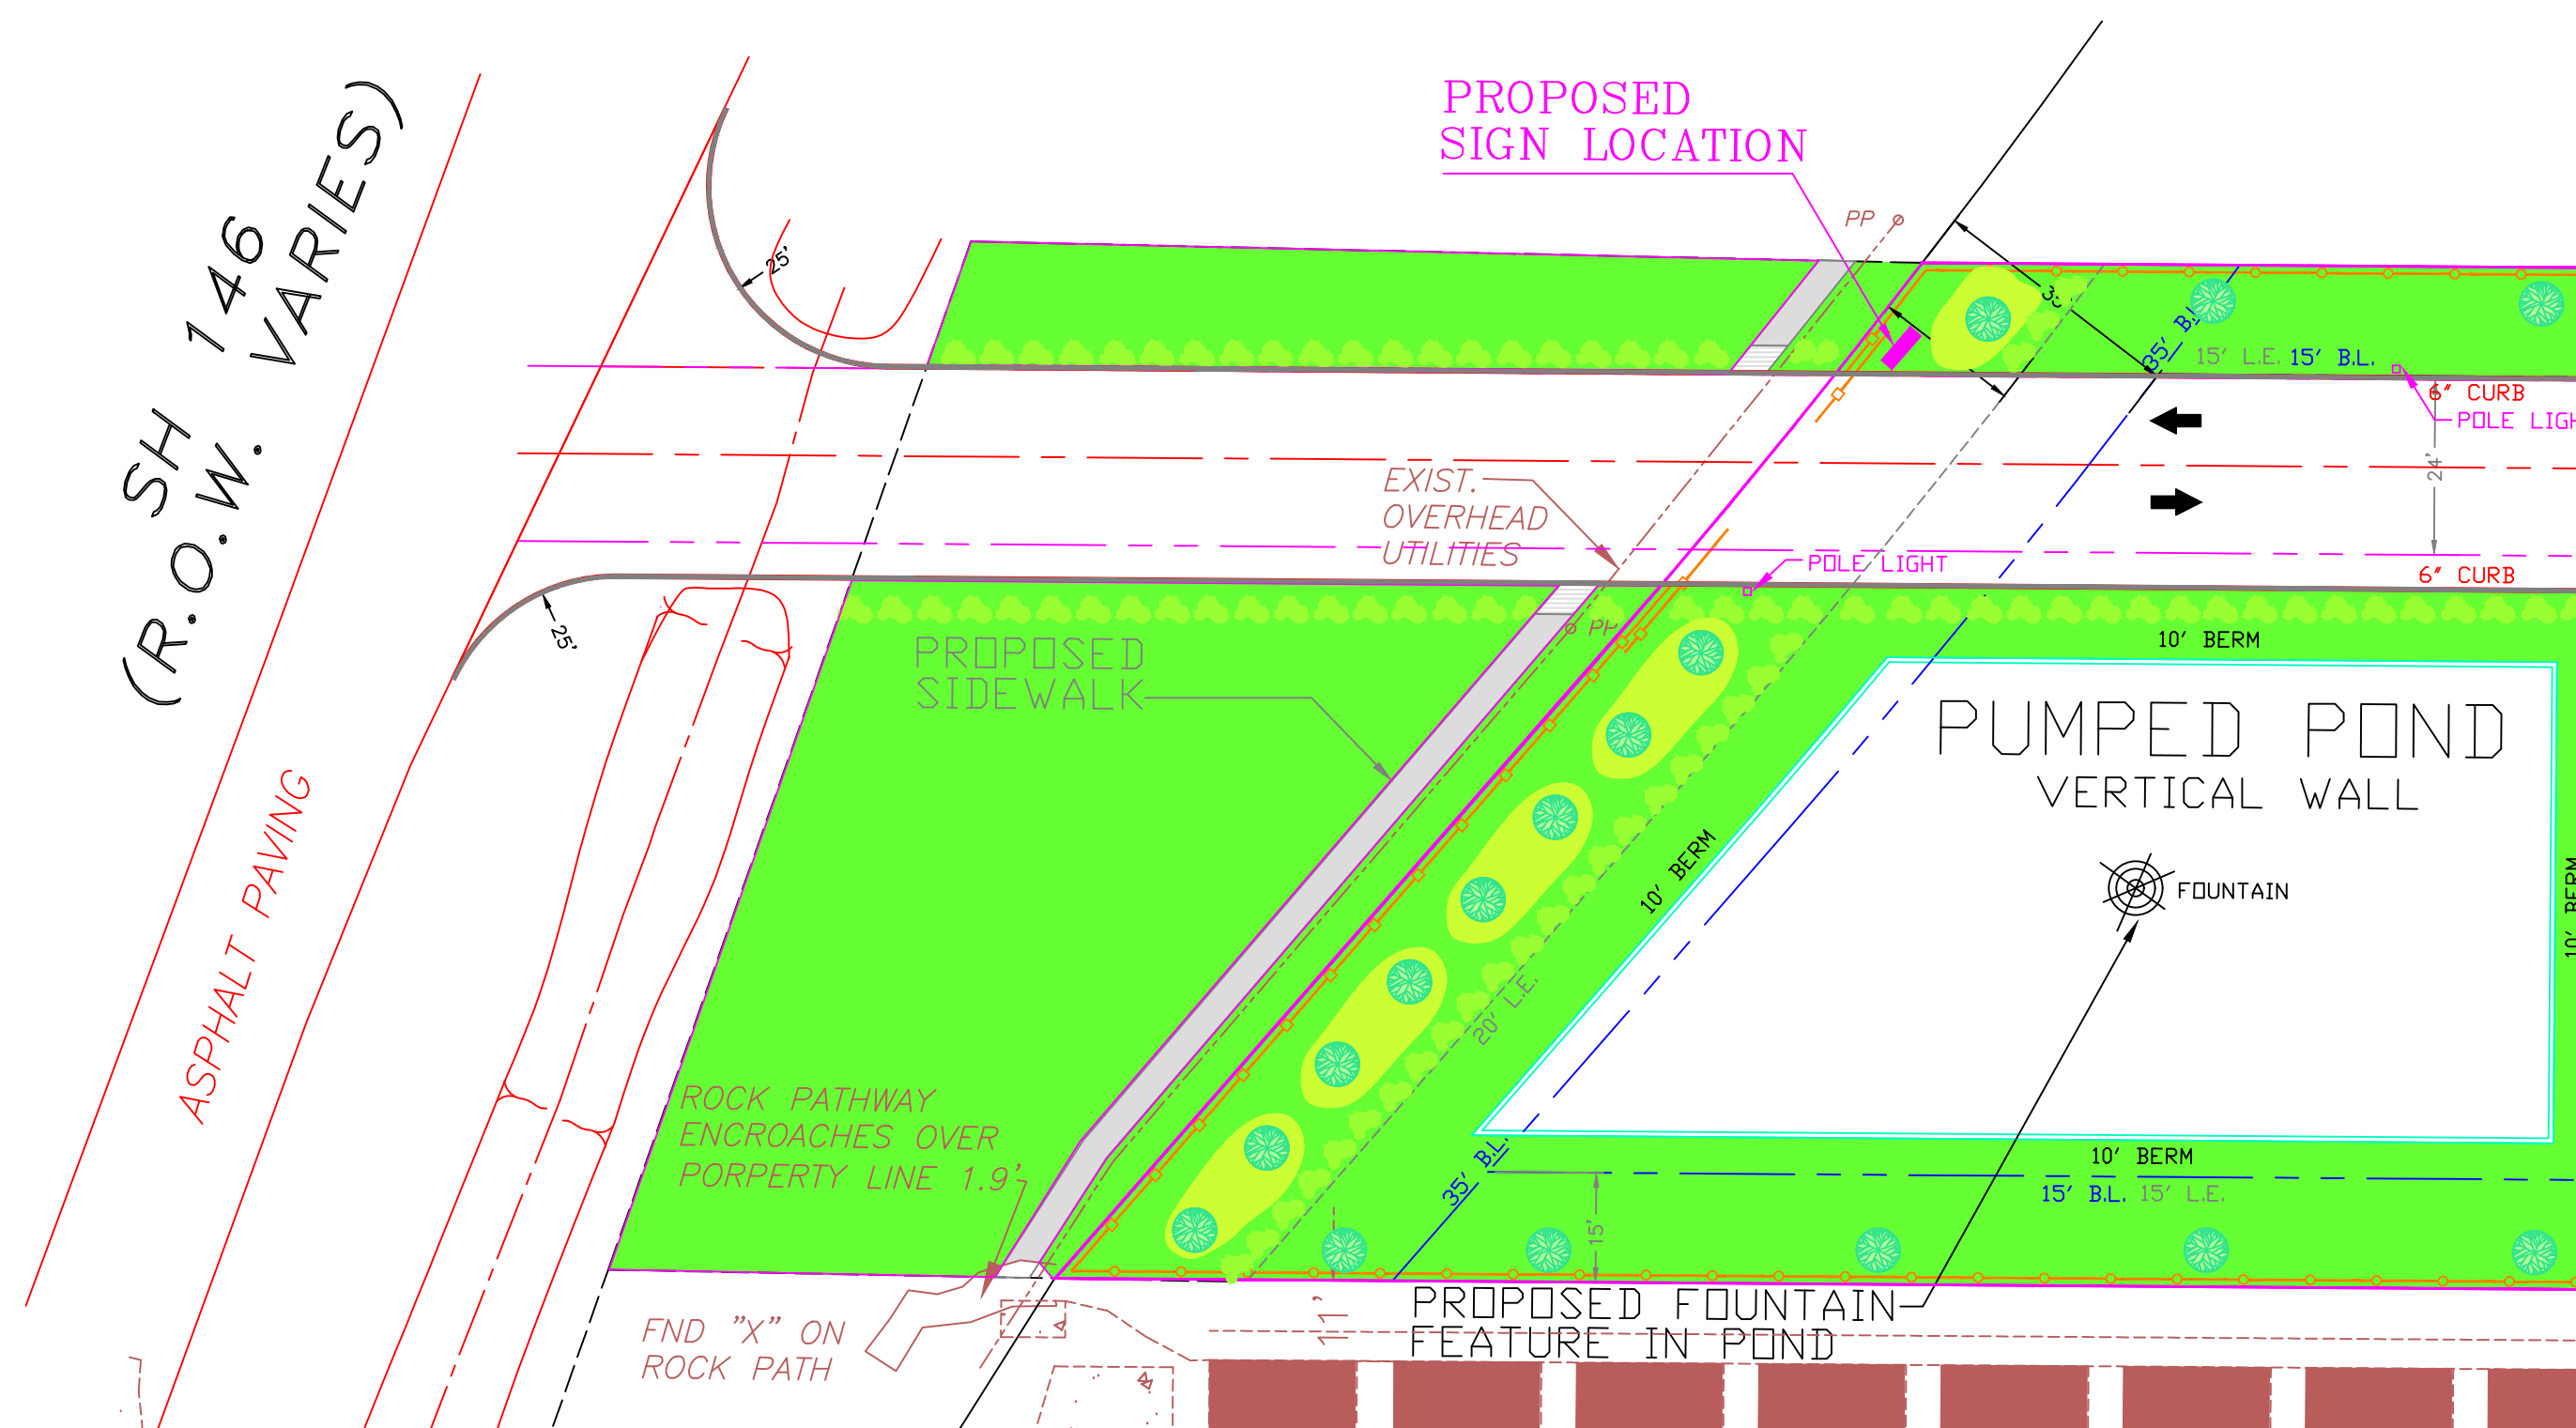


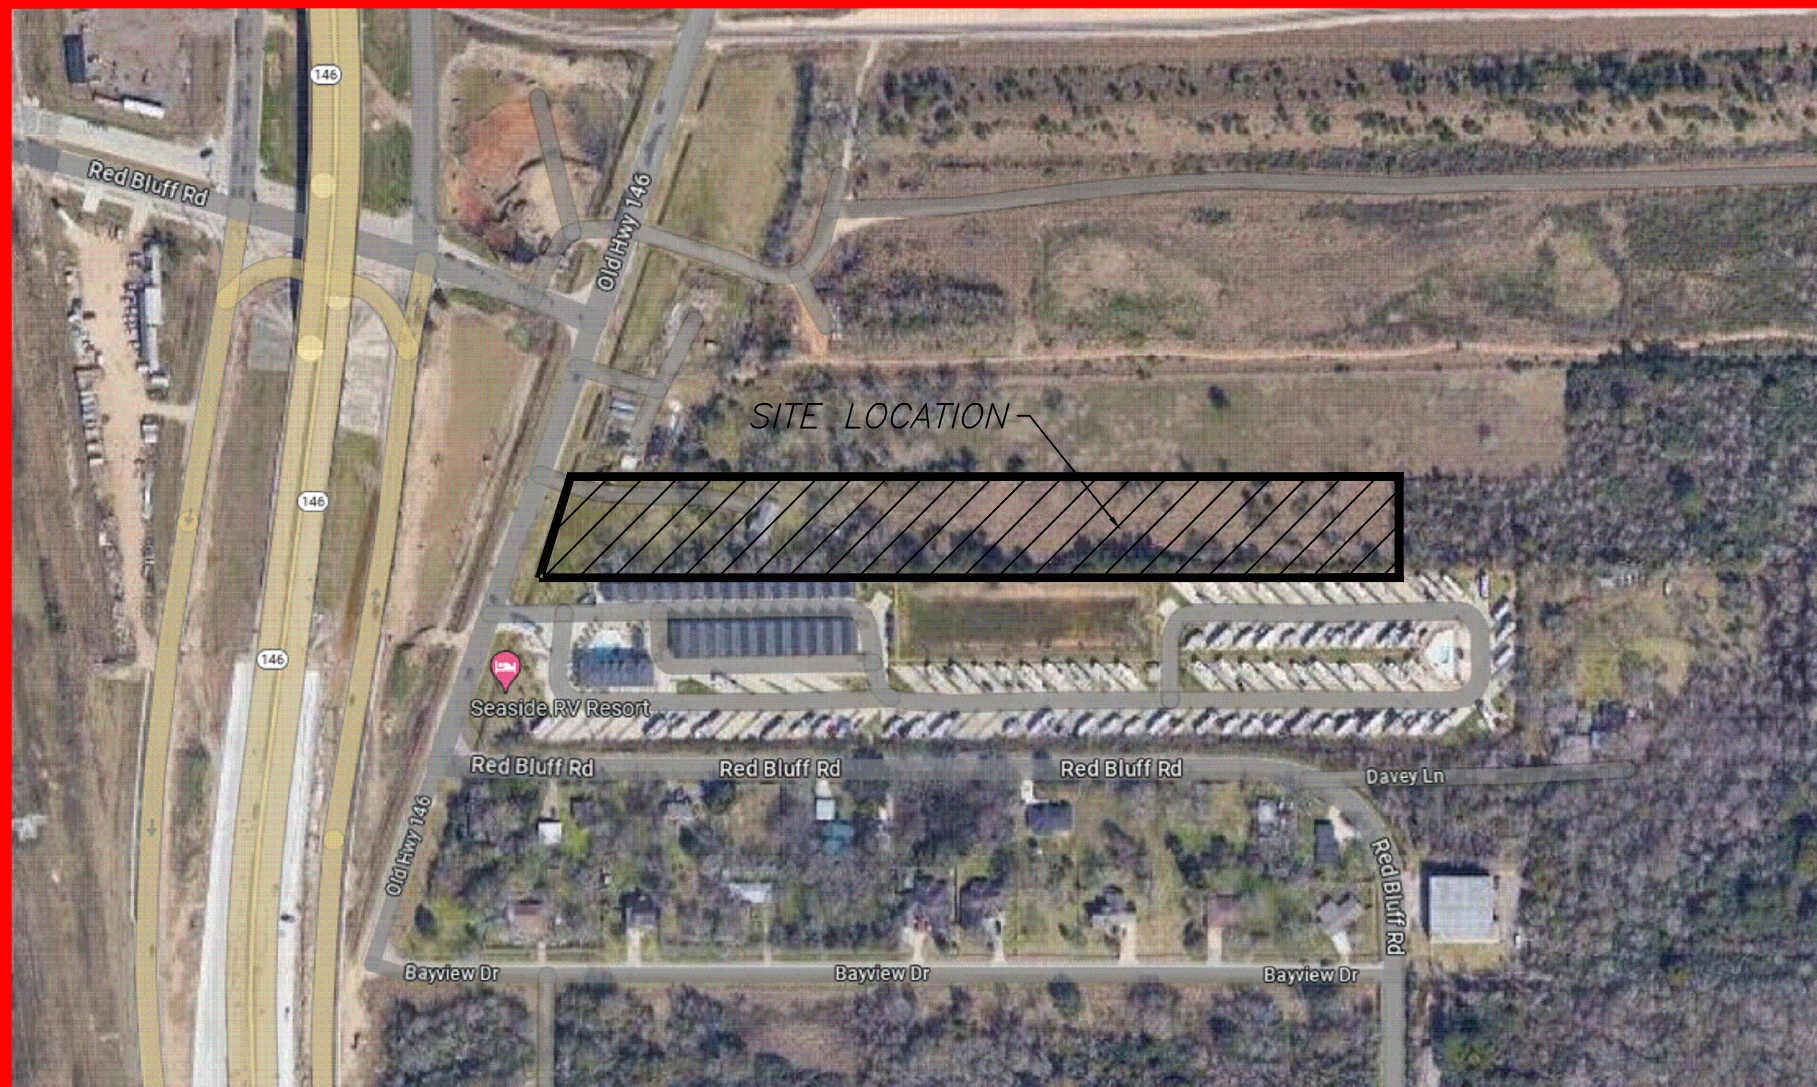


KEY MAP
N.T.S.

”QUIET WAREHOUSING”

”LI / C2-PUD”

DEVELOPED BY
STARSHIP TEXAS CITY, LLC

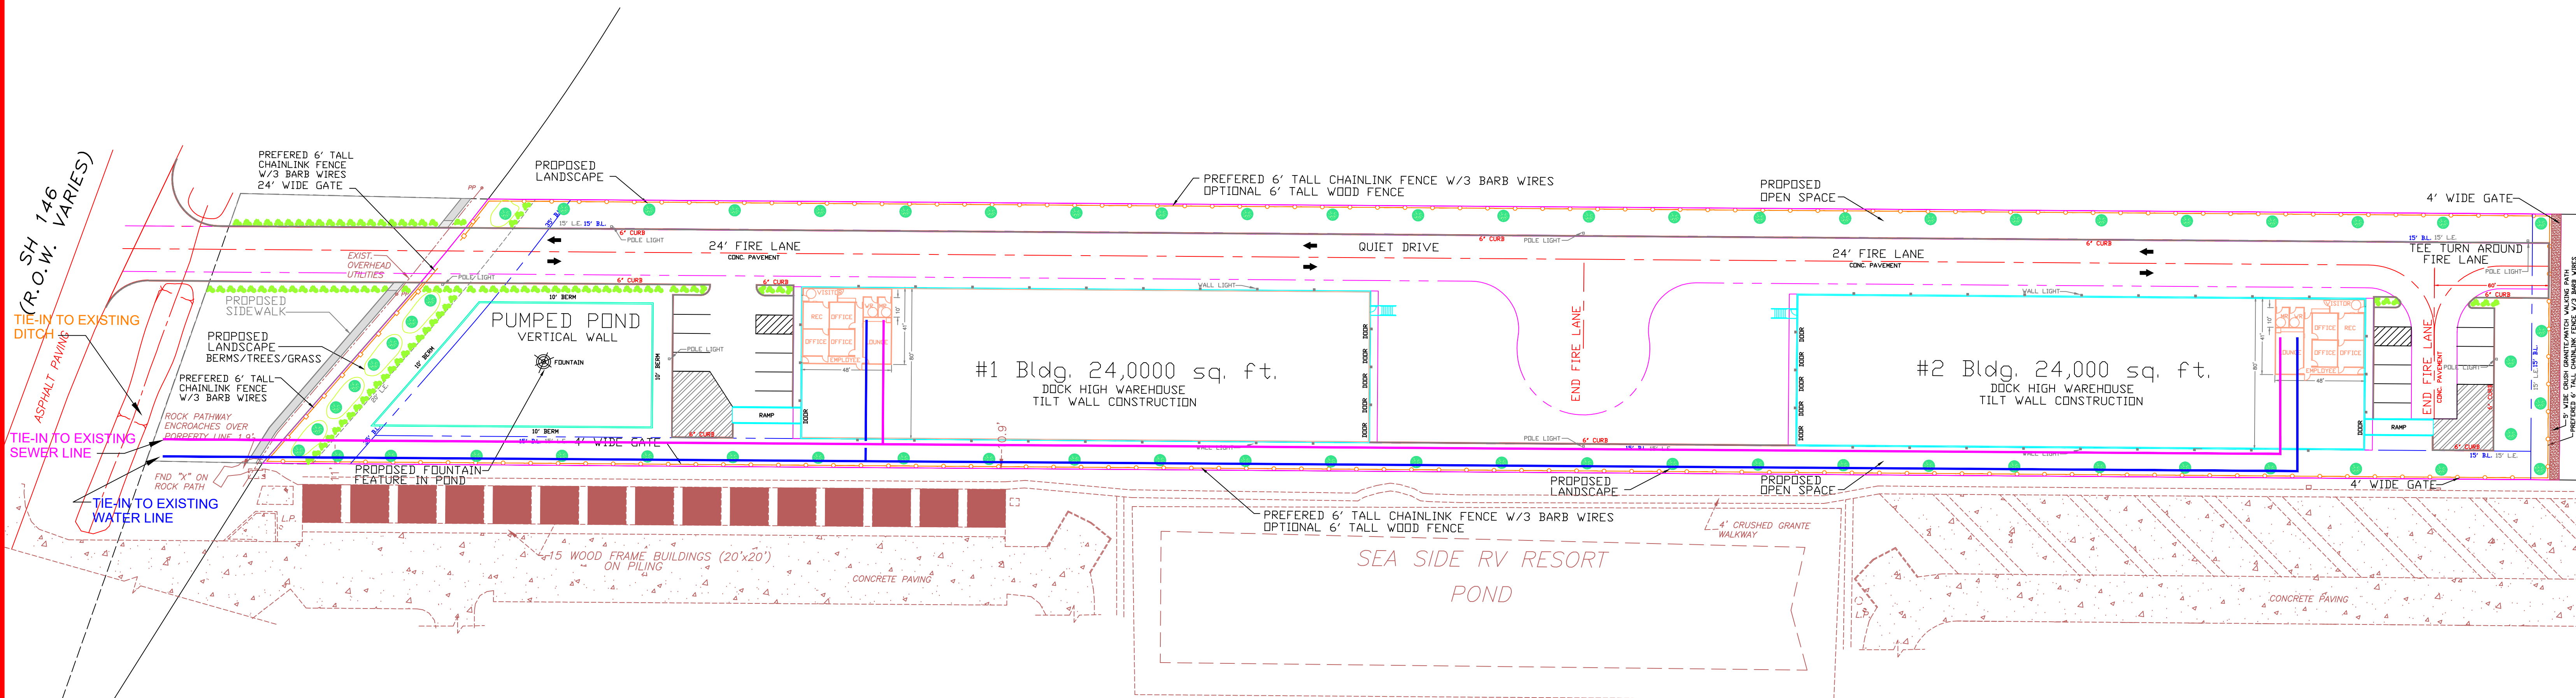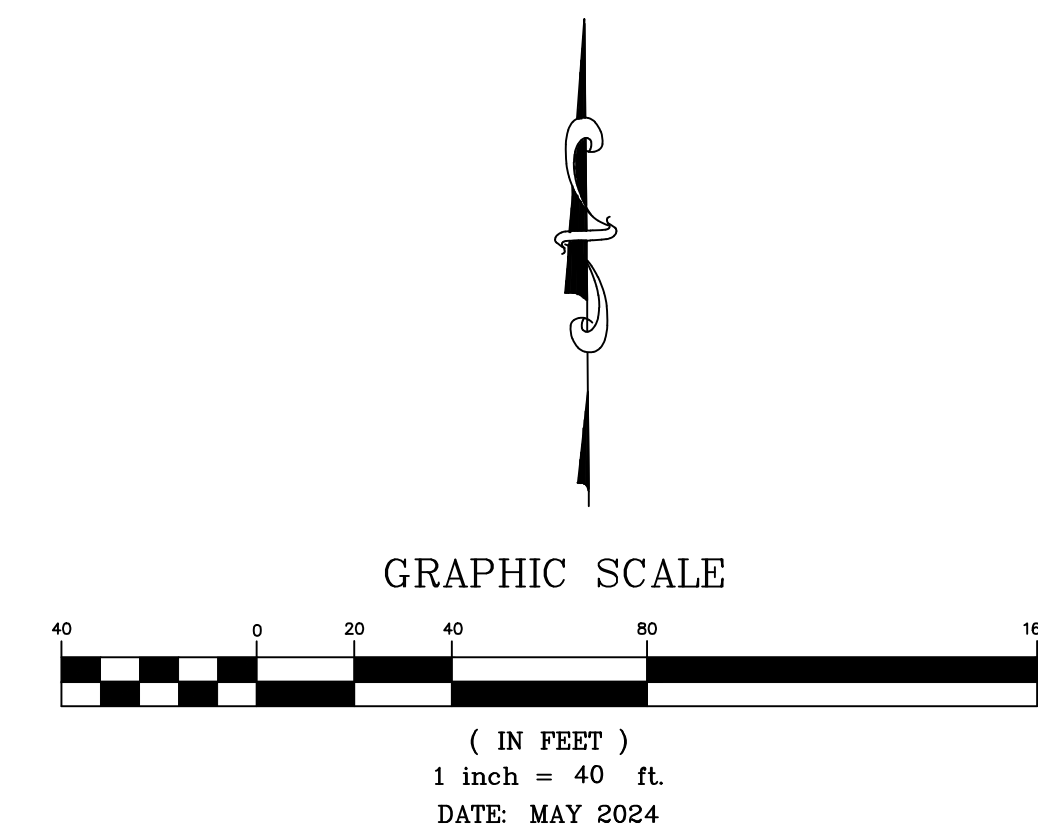

SANITARY SWR. AND WATER LEGEND

- SAN. SWR.
- WATER

EXISTING UTILITIES & PROPOSED UTILITIES EXHIBIT D-7


N 88°50'00" W 1287.48'

RED BLUFF ROAD (60' R.O.W.)


” QUIET WAREHOUSING ”

”LI / C2-PUD”


DEVELOPED BY
STARSHIP TEXAS CITY, LLC

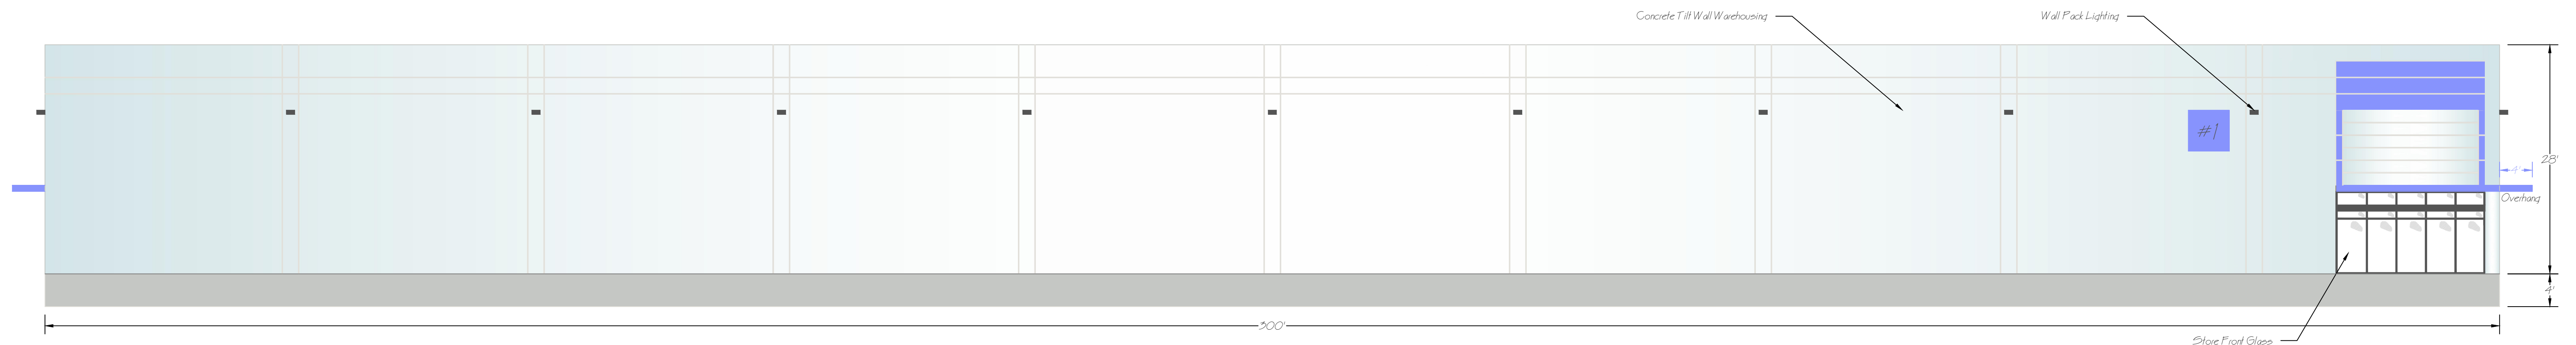


Bldg. #1 Side Wall Elevation
Looking South

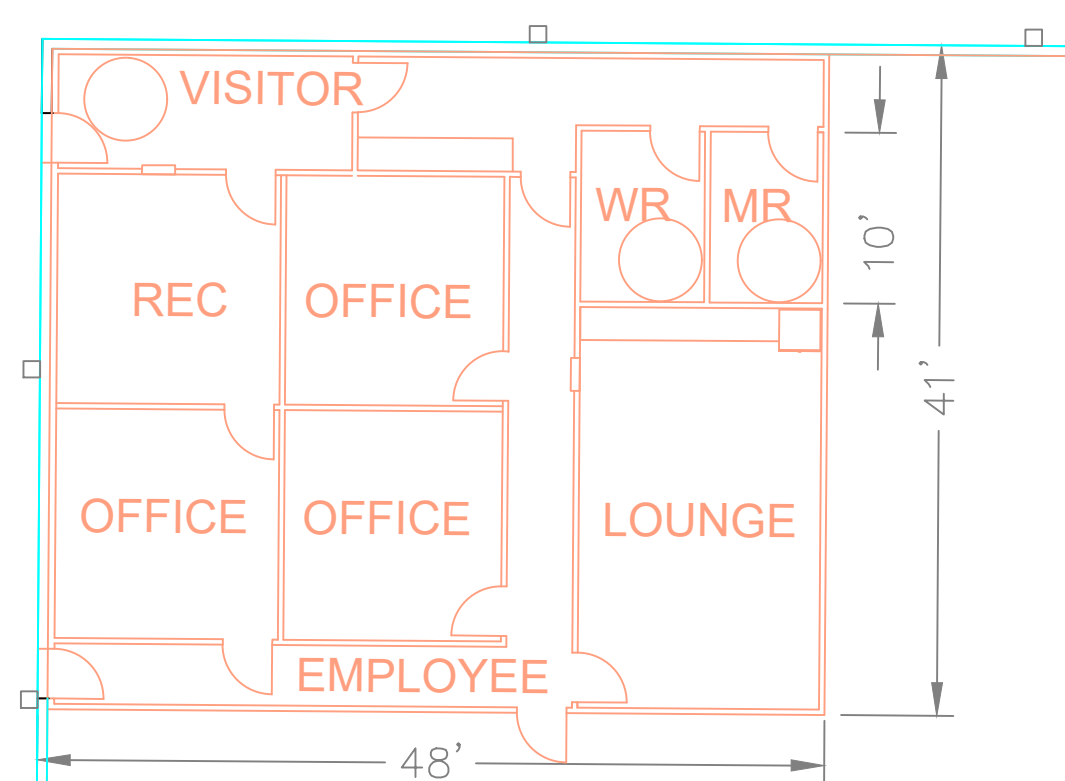

Office Area
Floor Plan

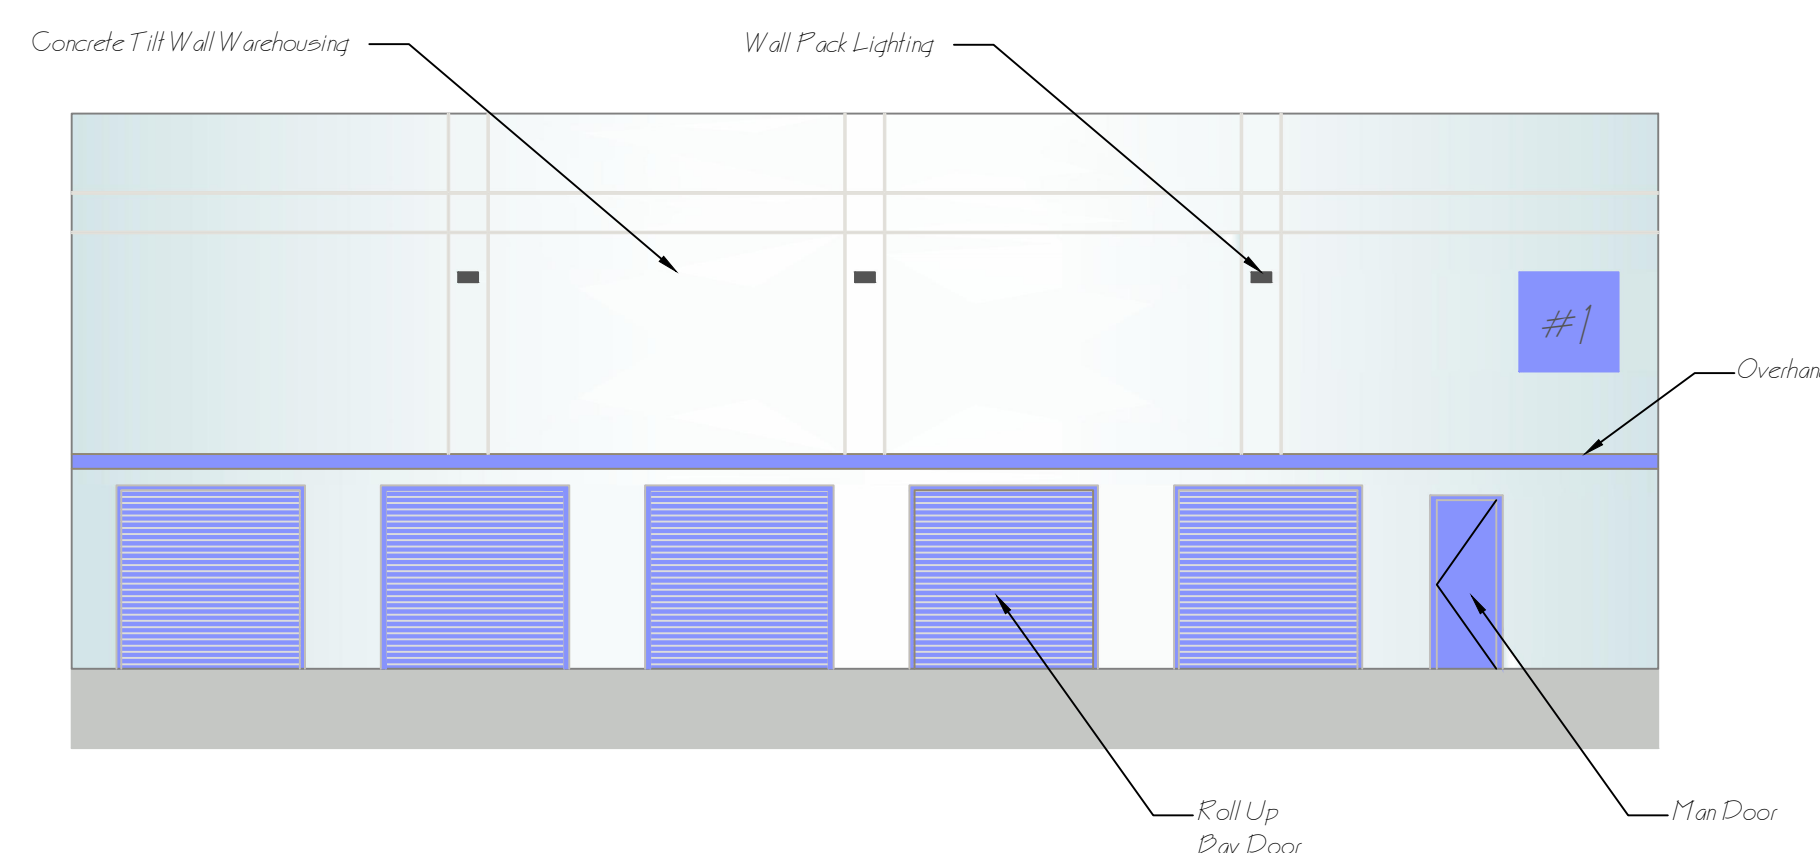

Bldg. #1 Rear Elevation
Looking West

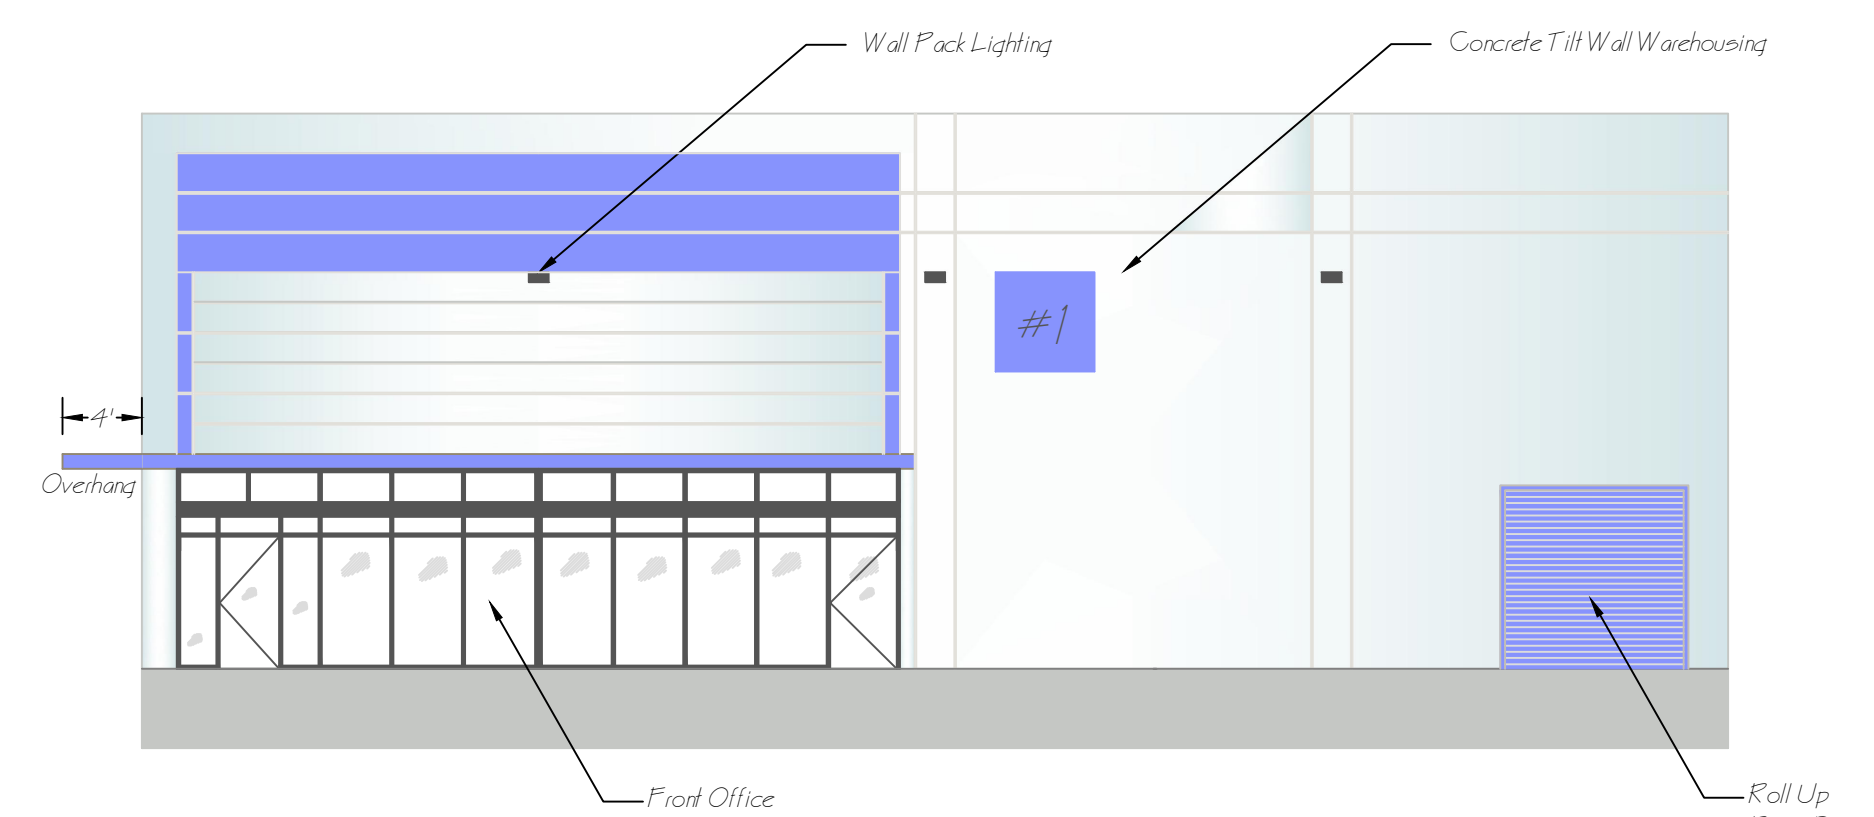

Bldg. #1 Front Elevation
Looking East

” QUIET WAREHOUSING ”


”LI / C2-PUD”

DEVELOPED BY
STARSHIP TEXAS CITY, LLC




Bldg. #2 Side Wall Elevation

Looking South

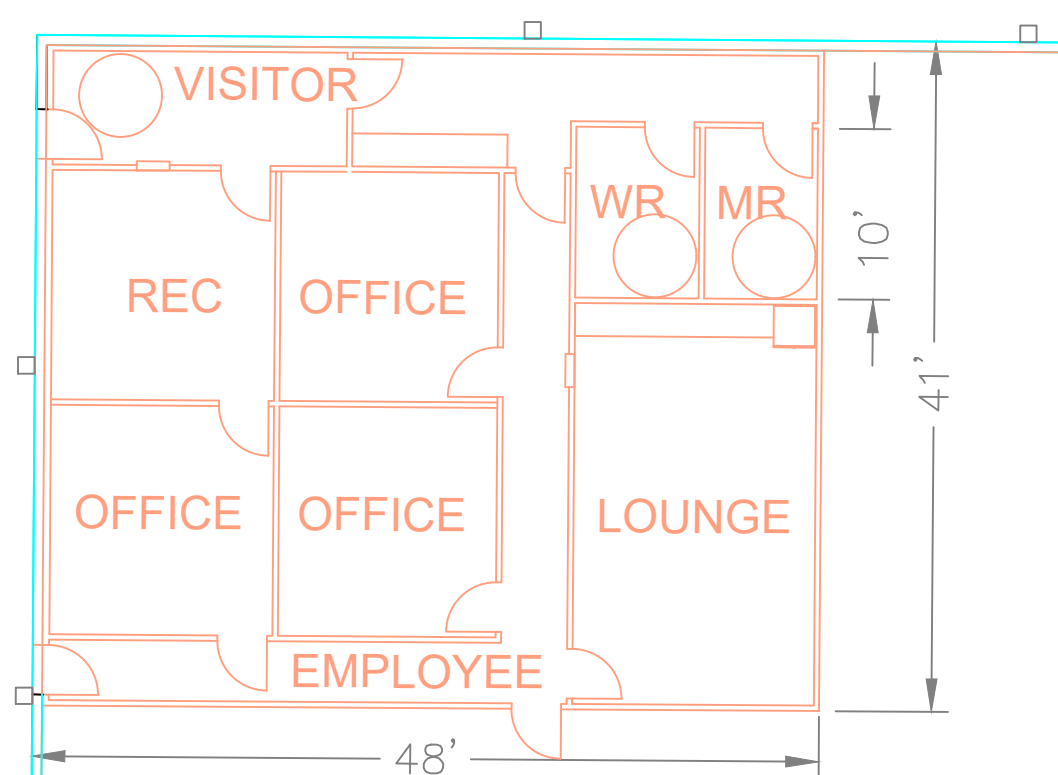


Office Area

Floor Plan

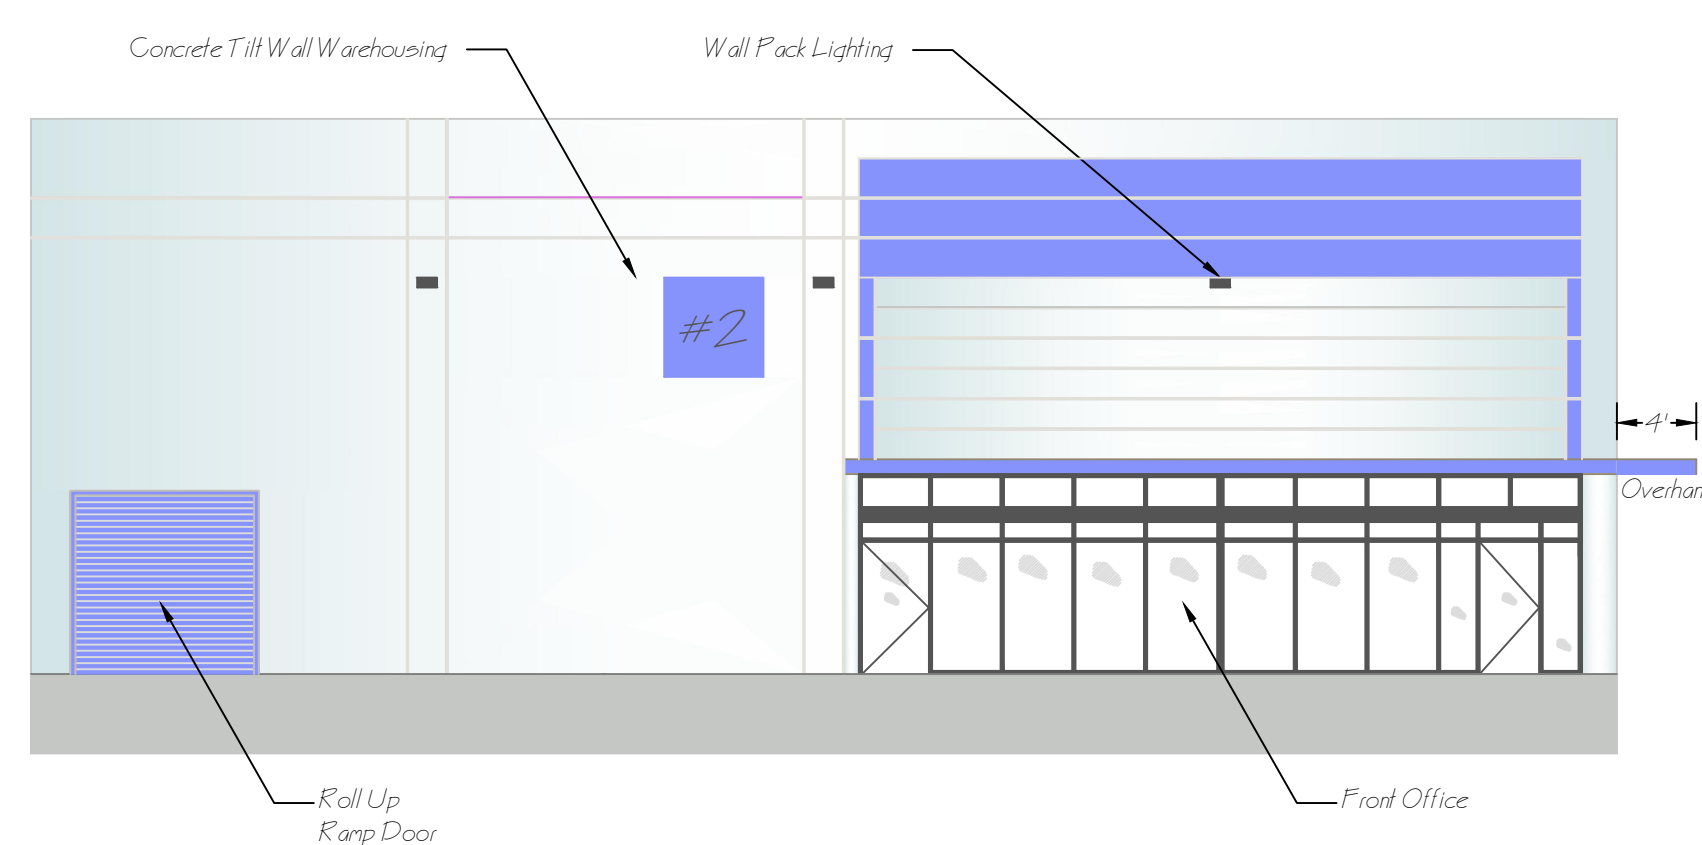

Bldg. #2 Front Elevation

Looking West

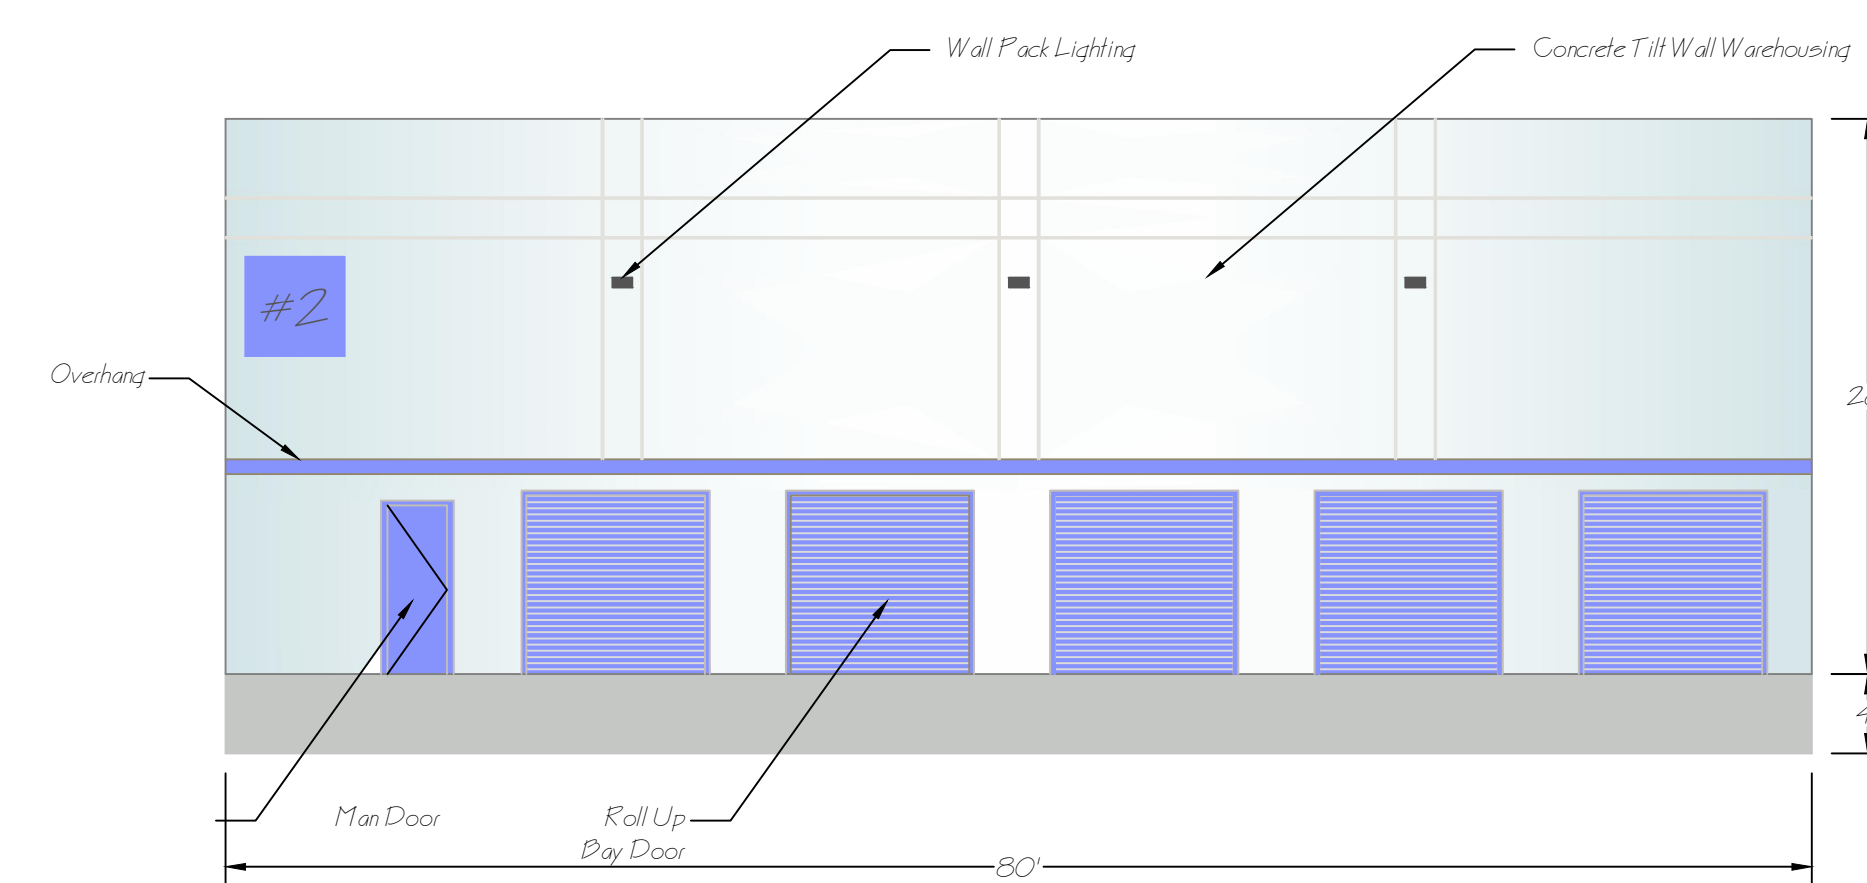

Bldg. #2 Rear Elevation

Looking East

“Quit Warehousing” Planned Unit Development District Plan

Ordinance No. 2024-11

Quit Warehousing Development Schedule

The following is an estimated time line for Plans Designs, Plans Review and Plan Approvals:

Second Quarter 2024 – Plan Design; Civil, Architectural, Mechanical, Electrical, Plumbing, Sprinkler

Third Quarter 2024 - Completion of Plan Design, Submittal for Plan Review and Approvals

Fourth Quarter 2024 - Plan Review and Plan Approvals

The following is an estimated time line for Project Construction:

First Quarter 2025 – Commence Underground utilities, Detention Pond, Site Grading

Second Quarter 2025 - Commence Concrete Pavement, Building Foundations, Site Fencing


Third Quarter 2025 - Commence Tilt Wall Buildings, Roof System, Sprinkler Installation, Exterior Painting

Fourth Quarter 2025 - Commence Interior Conversion, Store Front Glass, Landscaping, Signage

The following is an estimated time line for Project Construction:

First Quarter 2026 – Finalize Miscellaneous Items, Clean Up, Hand Over Buildings

Dissolution of the PUD: Should the PUD project fail to meet the schedule as approved by the city council the PUD classification and related permits may be at the discretion of the City Council be terminated and, the land shall return to the zoning that existed immediately prior to the PUD conditional approval.


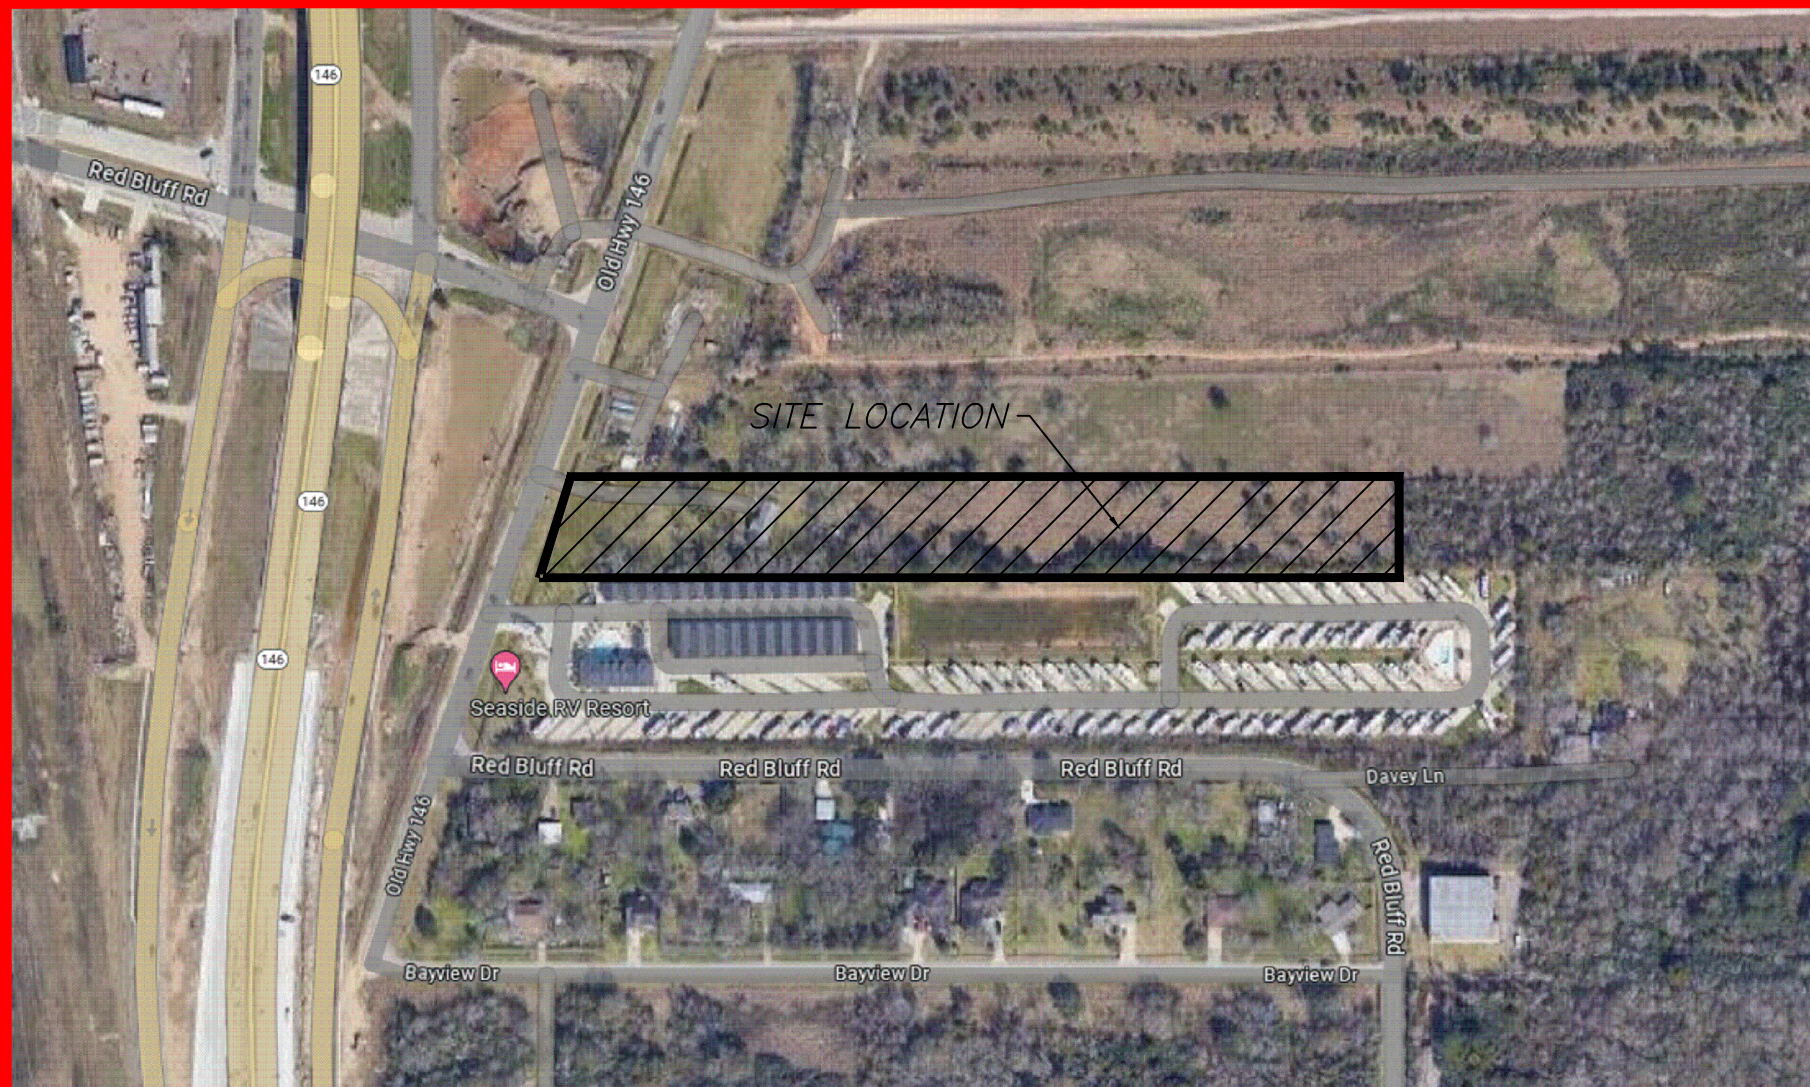


KEY MAP
N.T.S.

"QUIET WAREHOUSING"

"LI / C2-PUD"

DEVELOPED BY
STARSHIP TEXAS CITY, LLC

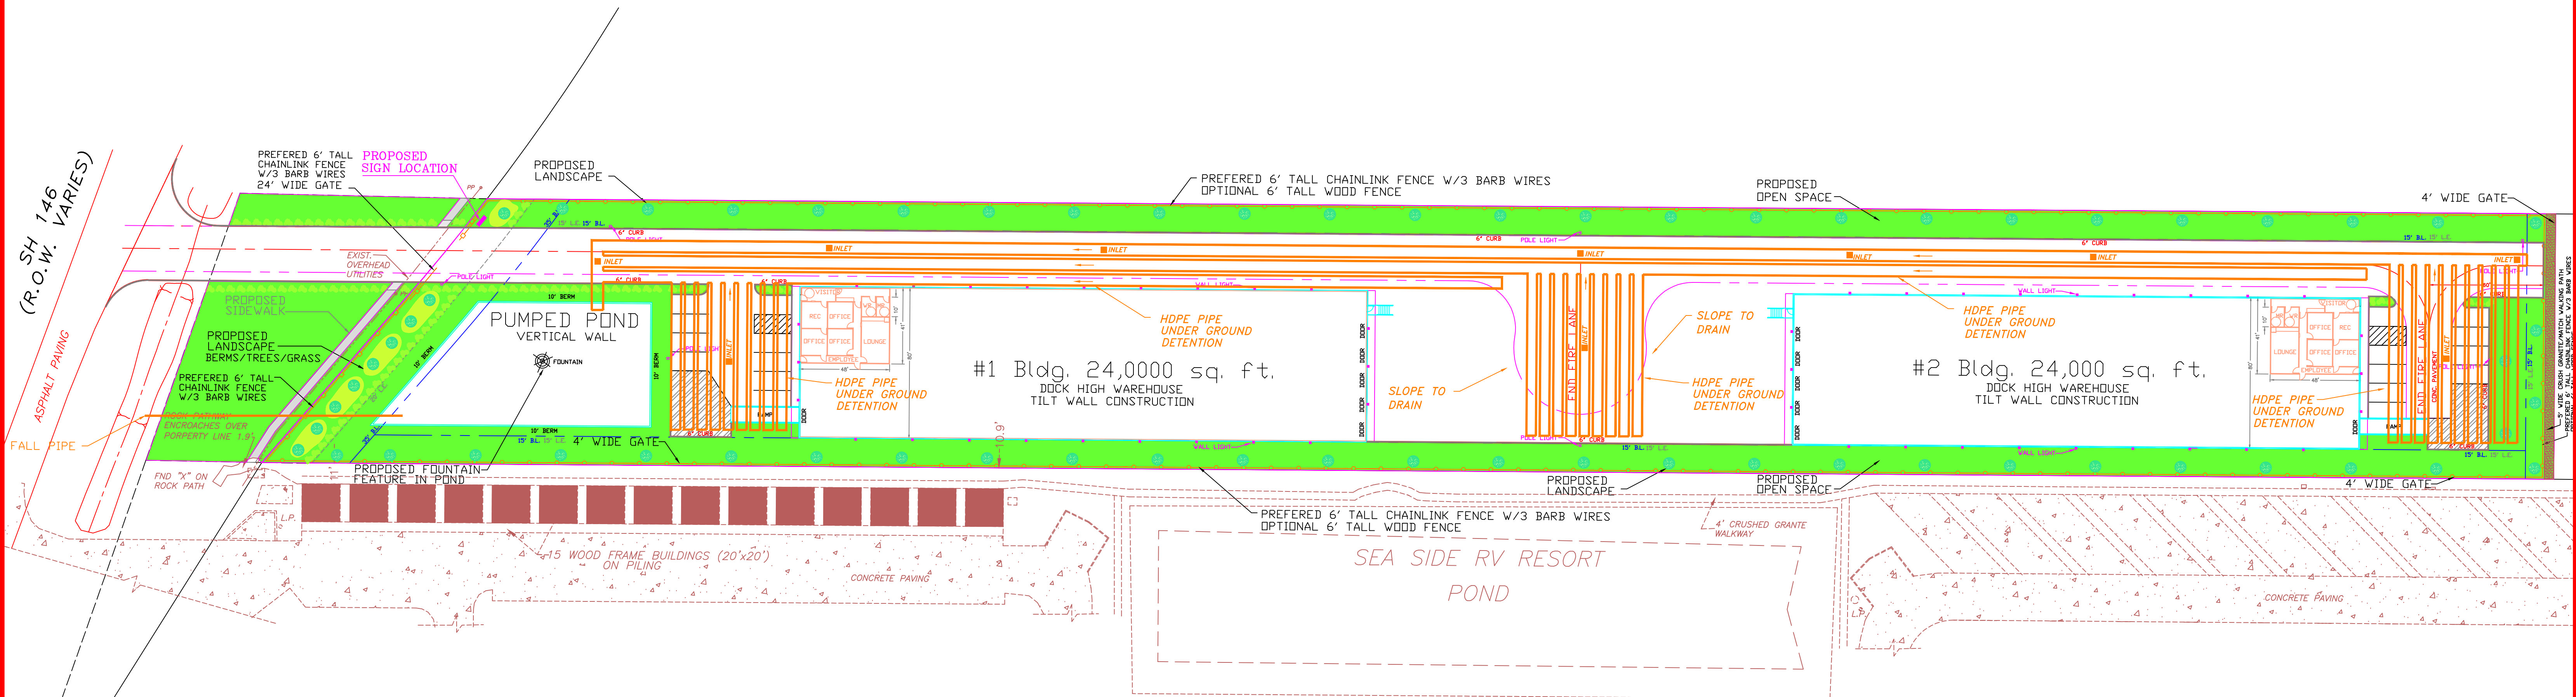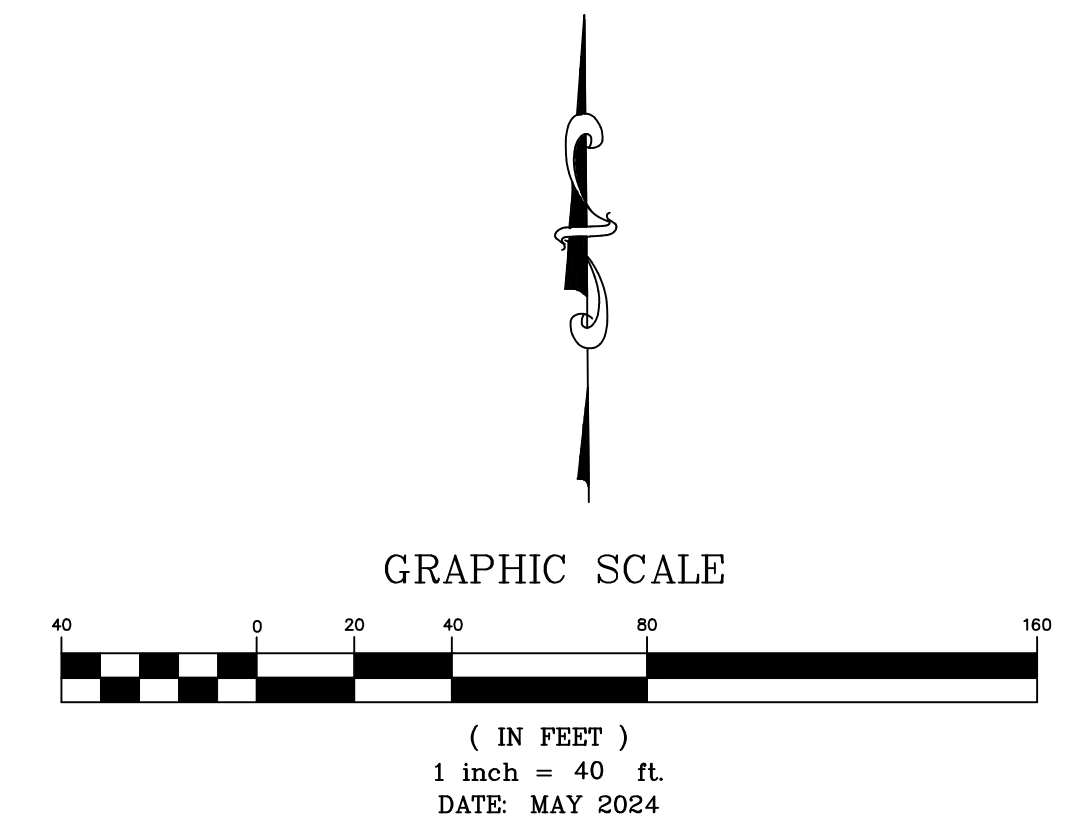


DRAINAGE PLAN

EXHIBIT D-10

N 88°50'00" W 1287.48'

RED BLUFF ROAD (60' R.O.W.)

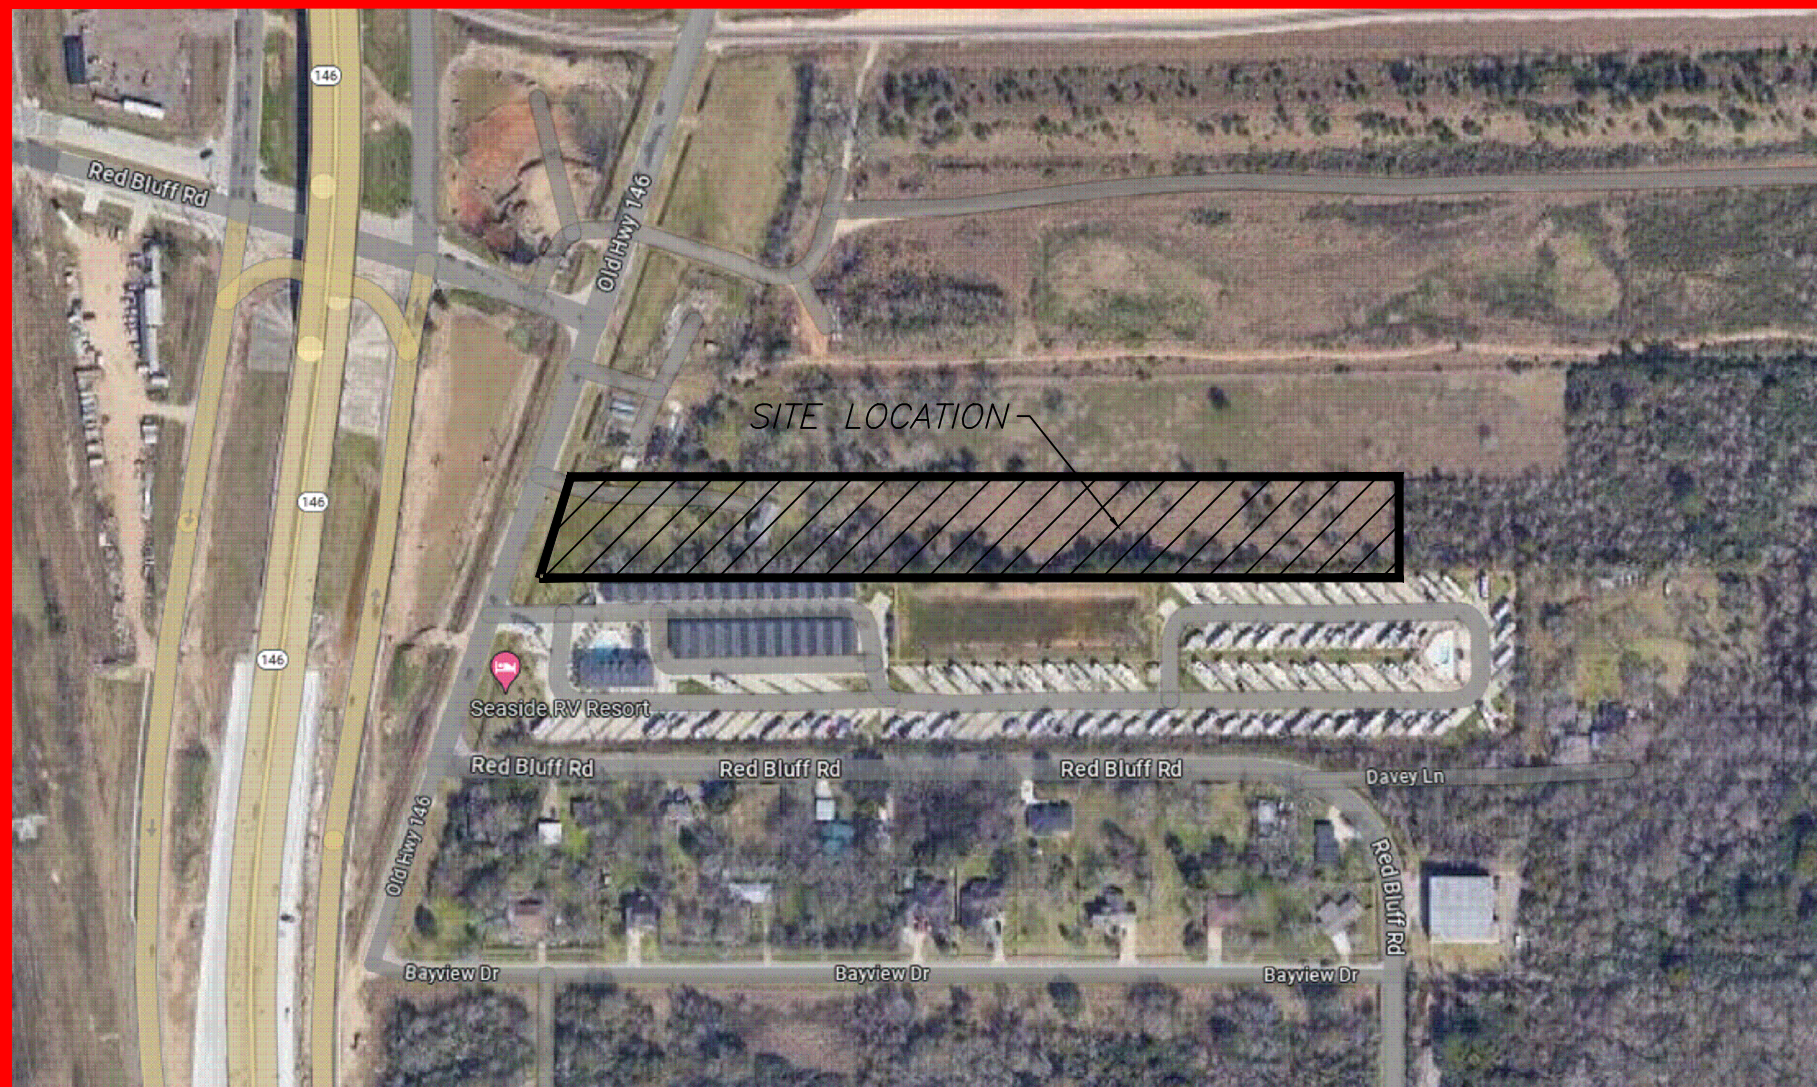


KEY MAP
N.T.S.

"QUIET WAREHOUSING"

"LI / C2-PUD"



DEVELOPED BY
STARSHIP TEXAS CITY, LLC

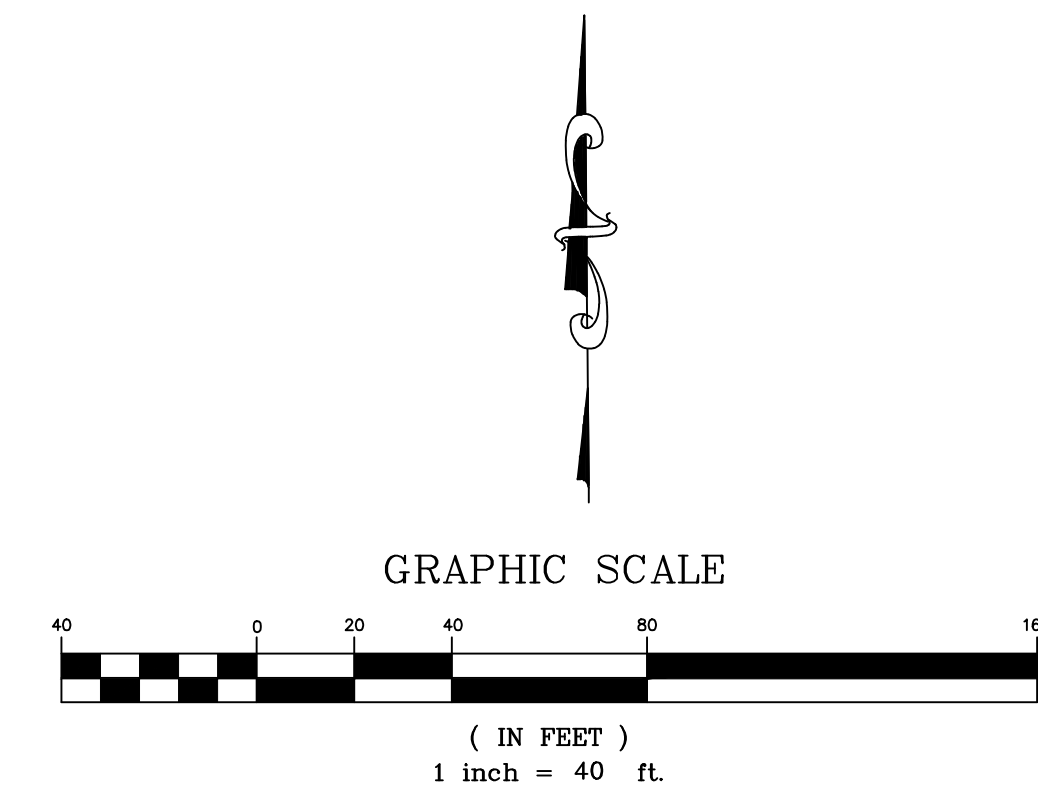

TYPICAL
LIGHT POLE




TYPICAL
WALL PACK LIGHTING

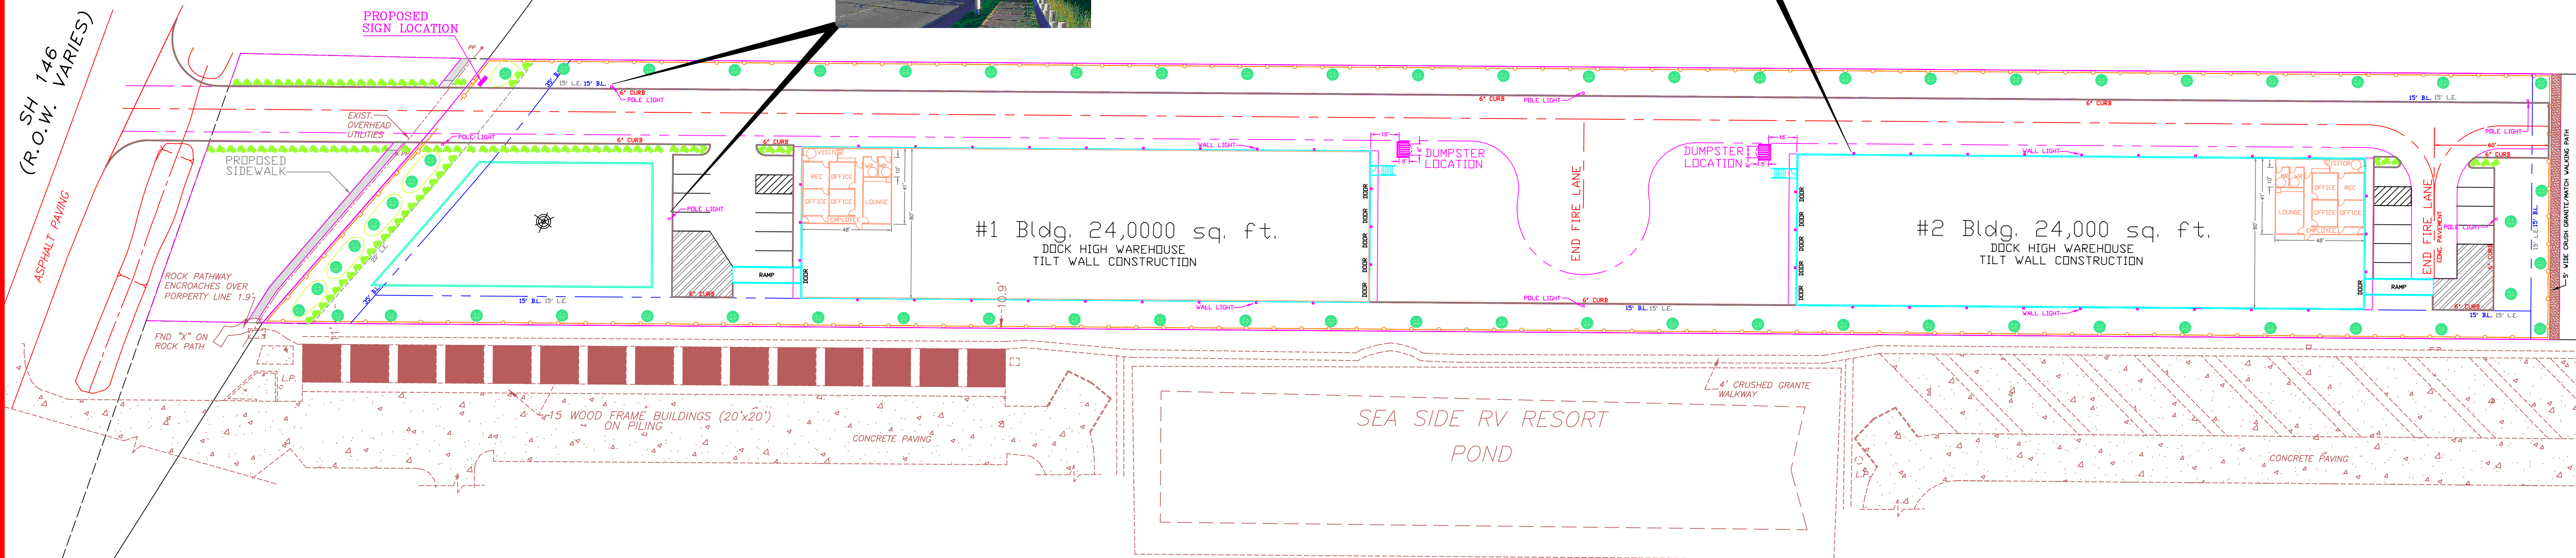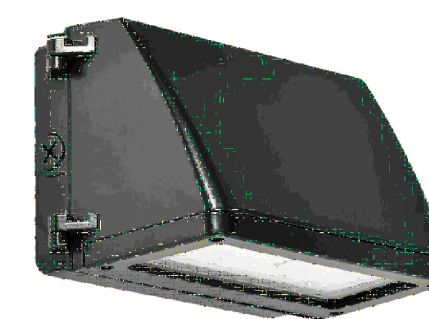

- LIGHTING LEGEND**
- WALL PACK
 - POLE LIGHT

LIGHTING PLAN


EXHIBIT D-11

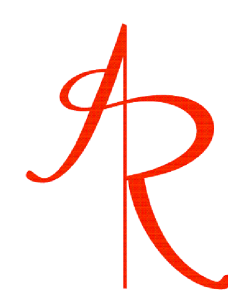

AVERY RYAN & COMPANY
2419 DAFFODIL ST.
HIGHLANDS, TX. 77562
713-725-7302
c_bennett1@comcast.net

N 88°50'00" W 1287.48'

RED BLUFF ROAD (60' R.O.W.)

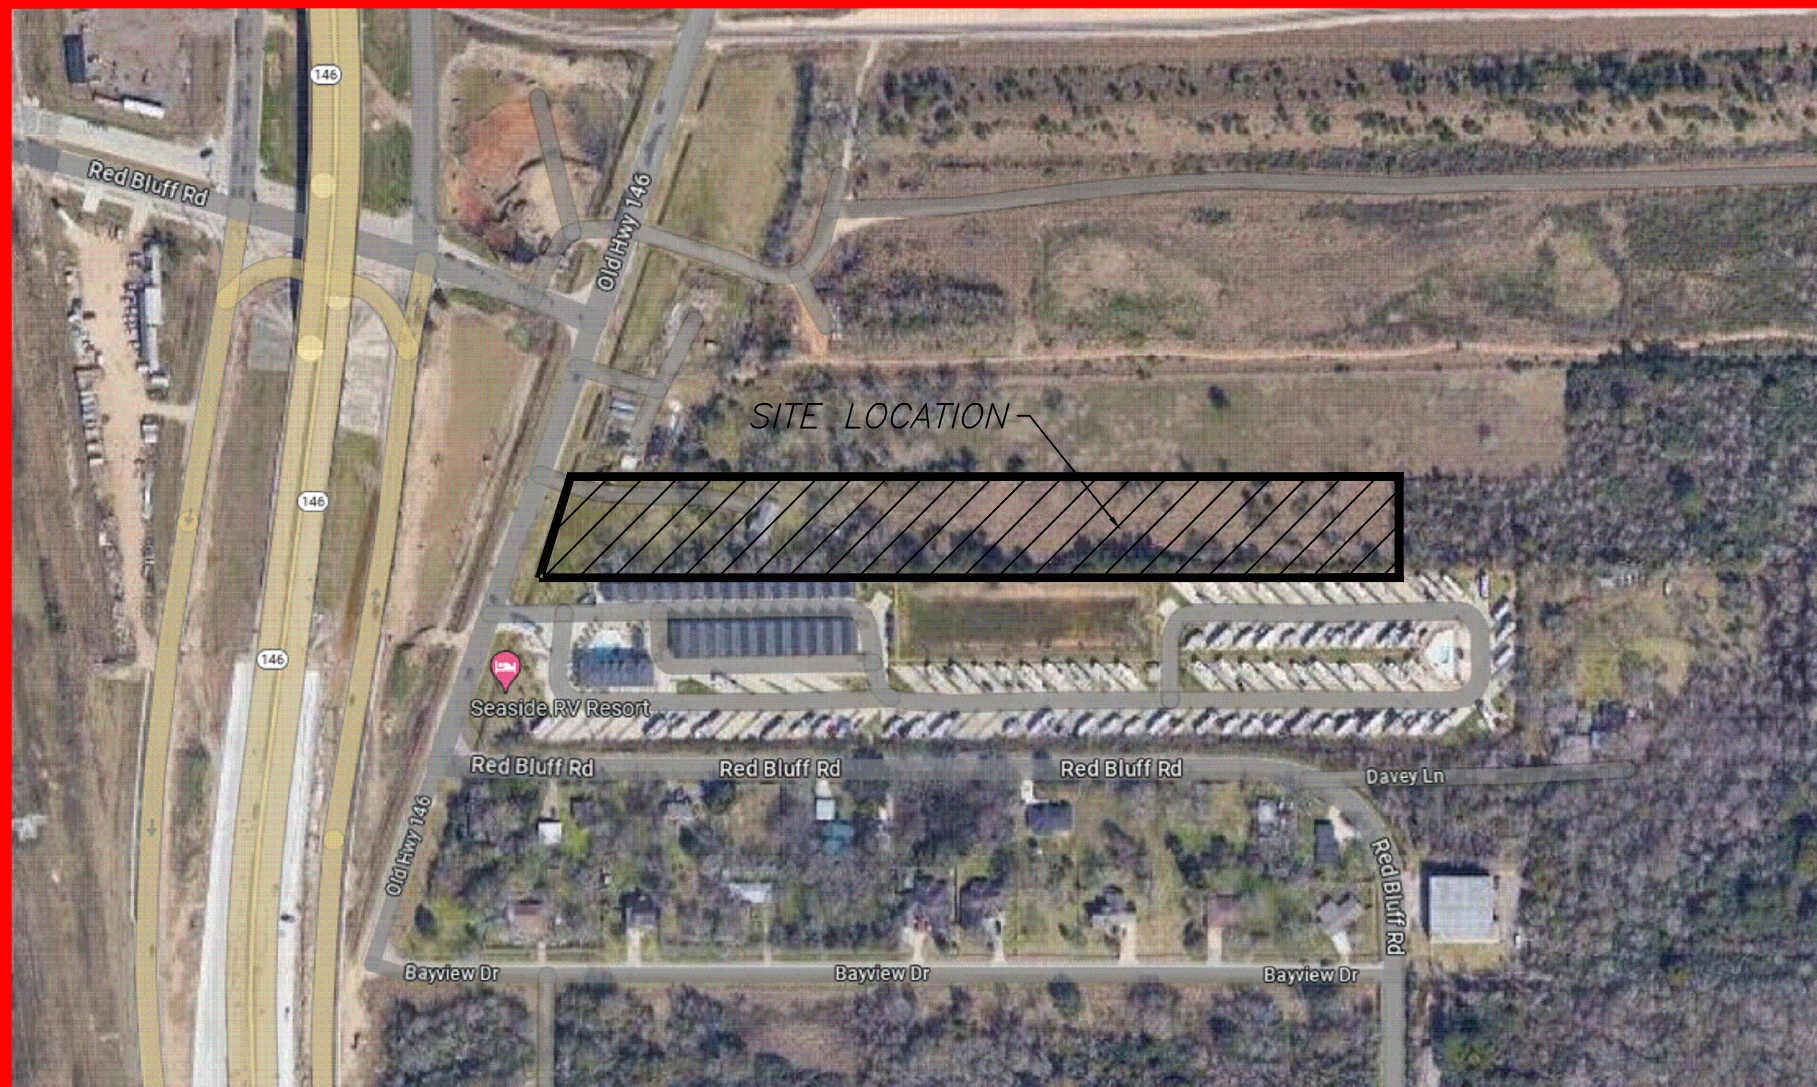


KEY MAP
N.T.S.

"QUIET WAREHOUSING"

"LI / C2-PUD"



DEVELOPED BY
STARSHIP TEXAS CITY, LLC

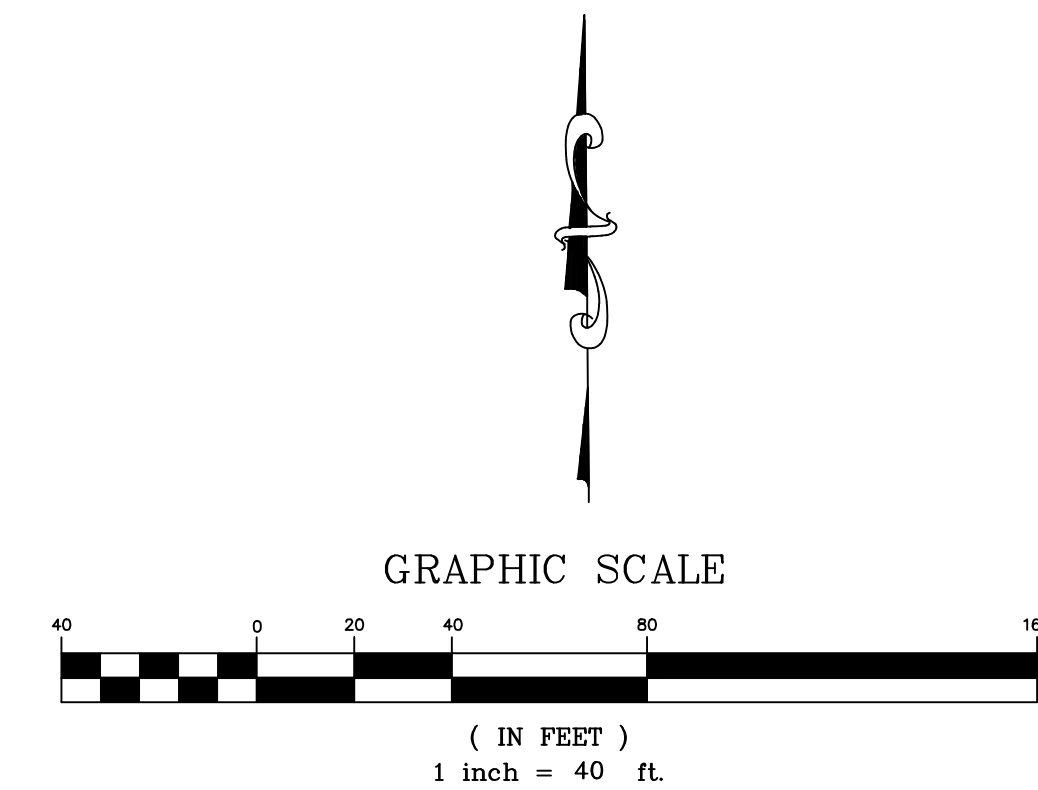

TYPICAL
LIGHT POLE




TYPICAL
WALL PACK LIGHTING

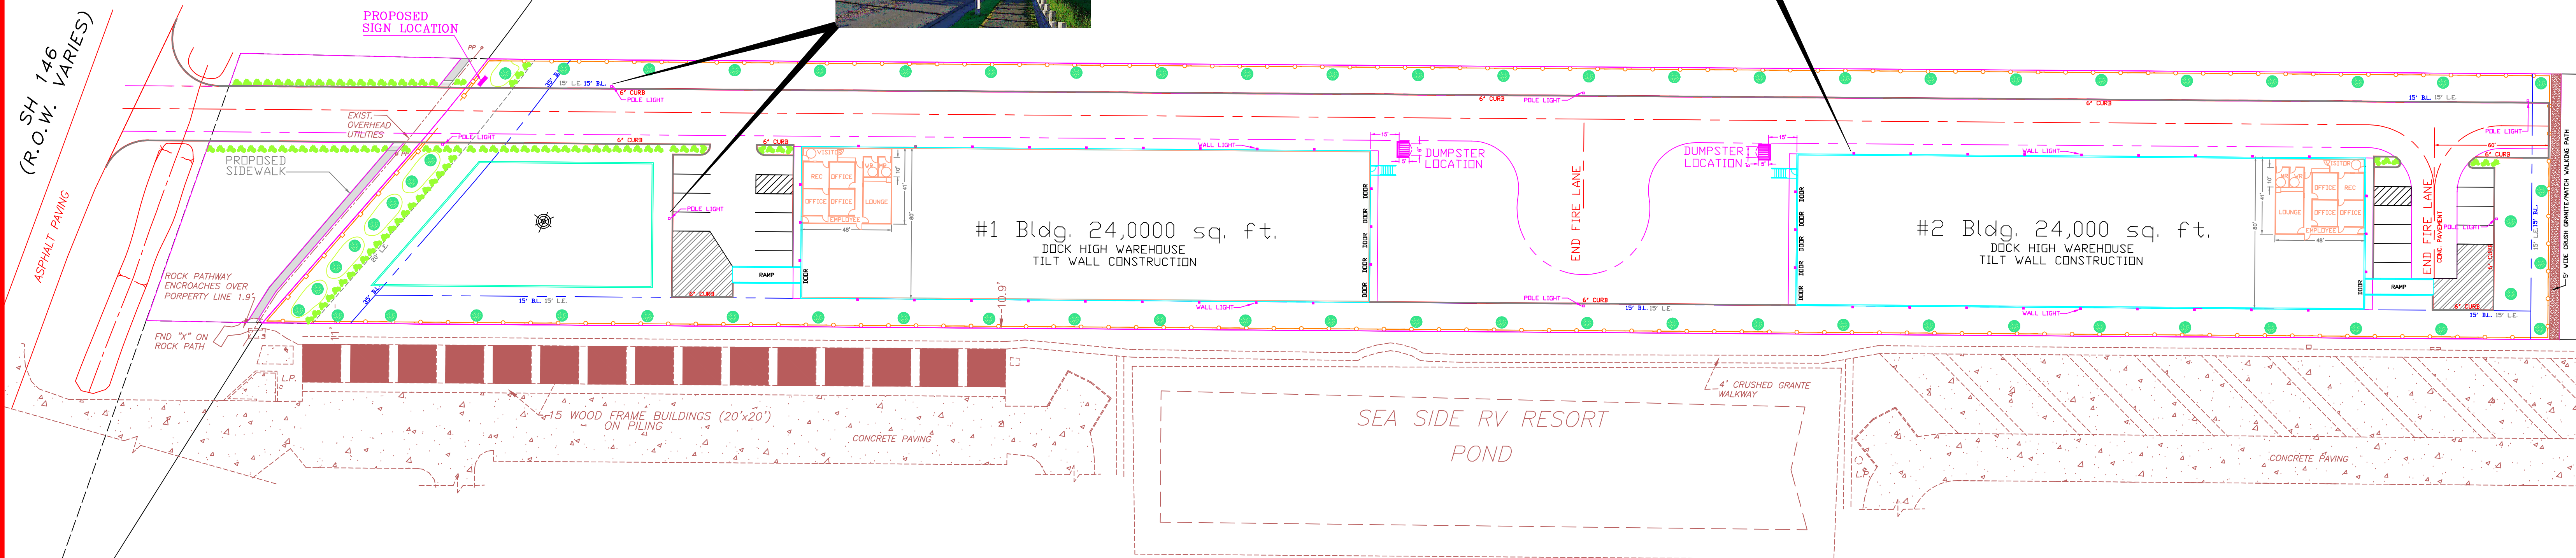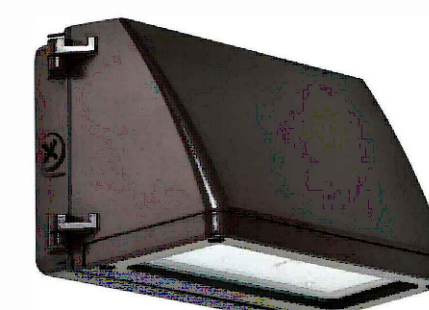

LIGHTING LEGEND
■ WALL PACK
■ POLE LIGHT

LIGHTING PLAN
EXHIBIT D-12

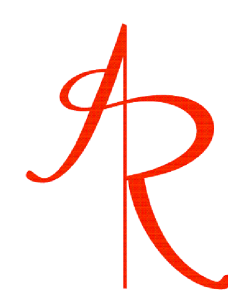

AVERY RYAN & COMPANY
2419 DAFFODIL ST.
HIGHLANDS, TX. 77562
713-725-7302
c_bennett1@comcast.net

N 88°50'00" W 1287.48'

RED BLUFF ROAD (60' R.O.W.)

Exhibit B

Exhibit “A”

“Quiet Warehousing” Planned Unit Development District Plan

Ordinance No. 2026-01

(“LI / C2-PUD”)

January 2026

3.695 Acres

Applicant:
Starship Texas City, LLC
925 Marina Bay Drive
Kemah, Texas 787565
281-334-6594

“Quiet Warehousing” Planned Unit Development District Plan

Ordinance No. 2026-01

A. Contents

- General Provisions
- Permitted Land Use
- Proposed Land Use
- Development Regulations
- Building Regulations
- Density
- Buffering and Screening

B. General Provisions

1. The PUD approved herein must be constructed, developed, and maintained in compliance with this Ordinance. This district is intended to serve the needs of fabrication, assembling, warehousing and wholesaling businesses. Because of its proximity to residential environment, the land use activities and related operational characteristics of the district are regulated to a greater extent and rigid performance standards must be followed. The district is designed to accommodate land use activities that will meet the community goals and policies enumerated in Comprehensive Master Plan 2040.

2. Except as otherwise provided herein, the words used in this PUD have the meaning established by the Zoning ordinance. In this ordinance.

Accessory building means a building subordinate to the principal building and includes detached garages.

Open Space means the portion of all land contained within the PUD that is not covered by buildings, Parking lots, driveways, improved pedestrian areas, or other impermeable material.

PUD means the planned unit development district created by this ordinance.

Shared/Common Driveway means a privately owned and maintained vehicular access way that Provides access from a public street to residential or non-residential units.

3. The PUD shall be developed in accordance with the following exhibits that are attached to and made Part of this document.

Exhibit D-1:	Location Map
Exhibit D-2:	Aireal Plan
Exhibit D-3:	Site Plan
Exhibit D-4:	Parking Layout
Exhibit D-5:	Open Space & Landscape Plan
Exhibit D-6:	Sign and Solid Waste Enclosure Details
Exhibit D-7:	Existing Utilities, Proposed Utilities
Exhibit D-8:	Building Elevations
Exhibit D-9:	Development Schedule
Exhibit D-10:	Drainage Plan
Exhibit D-11:	Lighting Plan

4. As shown on Exhibit D-1, *Location Map*, the PUD encompasses approximately 3.695 acres of land along the East Right Of Way line of Old Highway 146, and North of Red Bluff Road.
5. Development of two Buildings; Port Warehouses each containing approximately 24,000-30,000 square foot of floor space, office space, reception area, break rooms. Private concrete drive, landscaping, lighting, signage, parking, security fencing, open space requirements, detention/pond and utilities as shown on Exhibit D-3, *Site Plan*. Buildings to be constructed to IBC regulations, external construction/architectural details to be determined at a later date. Building details to be provided to council for approval prior to construction.
6. Separate refuse containers will serve each Warehouses and will not be visible from Old Hwy 146 or Red Bluff Road. Exhibit D-6, *Sign and Solid Waste Enclosure Details*.
7. All Signage shall meet the minimum standards of the City's requirements established in Article-6 Sign Standards, as shown on Exhibit D-6, *Sign and Solid Waste Enclosure Details*.

C. Permitted Land Use

1. A Single tract of land containing approximately 3.695 acres, unded (LI – Light Industrial District) warehousing is a permitted use and falls under the Comprehensive Master Plan 2040. Per (LI – Light Industrial District) inorganic and/or organic compounds are prohibited: The manufacture, processing, distilling, refining, or storage of inorganic and/or organic compounds related to the chemical industry at the manufacturing location or site (this includes petrochemical and petroleum-based products, specialty chemicals, agricultural products, and pulp and paper products) other than those customarily found in normal day-to-day uses and applications (i.e., gasoline service station) is prohibited.

D. Proposed Land Use

1. This PUD development of two Port Warehouses each containing approximately 24,000-30,000 square foot of floor space, office space, reception area, break rooms. Warehousing Port related materials and products distributed through the U.S. Private concrete drive(s), landscaping, lighting, signage, parking, security fencing, open space requirements, detention/pond and utilities as shown on Exhibit D-2, *Site Plan*, contingent on the following conditions:

E. Development Regulations

1. Maximum height of buildings:
 - a. 40 feet maximum and to meet all IFC regulations for such heights.
 - b. The height limitations specified in this subsection do not apply to church steeples, spires, belfries, cupolas, or other normal appurtenances usually required to be placed above the roof level and not intended for human occupancy.
2. Open Space Requirements:
 - a. Existing area 3.695 Acres totaling (160,954 square feet.) 20% open spaces required equaling 32,190 square feet, development Open Space Provided equaling 49,603 square feet.
 - b. Separate refuse containers will serve each Warehouses and will not be visible from Old Hwy 146 or Red Bluff Road. Exhibit D-6, *Sign and Solid Waste Enclosure Details*.
3. Security Fencing:
 - a. 6' foot high galvanized chain link fence with 3 rails of barbed wire, will be installed along the boundary of the site, including access man gates, automatic roll gate at the entrance.
4. Parking and Paving:
 - a. Parking shall be in accordance with article 5 of this ordinance. Please see the comprehensive off-street parking regulation matrix, found at the end of article 5. Except as provided for on Exhibit D-4.

- b. All parking lots and vehicle use areas shall meet the City of Seabrook Code Ordinance and must be constructed of concrete, driveway will be constructed out of concrete, as shown on Exhibit D-4, Parking Plan.

5. Building Setback:

- a. A minimum front yard set back shall be 35' feet, as shown on Exhibit D-2, Site Plan.
- b. A minimum side yard set back shall be 15' feet, as shown on Exhibit D-2, Site Plan.
- c. A minimum rear yard set back shall be 15' feet, as shown on Exhibit D-2, Site Plan.

Building Area:

- a. Not more than 50% of total site area shall be covered by building mass.

7. Landscape & Lighting Regulations:

- a. Landscaping shall be in accordance with article 5 to 7 of the City code or ordinance.
- b. Lighting used to illuminate paving areas, parking areas, building facades, shall be arranged, located, screened to direct light away from existing single-family residential lots.

8. Prohibited Uses

- a. Inorganic and/or organic compounds prohibited: The manufacture, processing, distilling, refining, or storage of inorganic and/or organic compounds related to the chemical industry at the manufacturing location or site (this includes petrochemical and petroleum-based products, specialty chemicals, agricultural products, and pulp and paper products) other than those customarily found in normal day-to-day uses and applications (i.e., gasoline service station) is prohibited.
- b. Rail tracks, lines, spurs, yards, storage and marshaling areas and all other associated rail uses are prohibited.
- c. Shipping/storage containers whether used for outside storage, as an inhabited structure or for any other purpose are prohibited. Exception: A shipping container is permitted on site while on a trailer chassis.
- d. Industrial limits: No use shall cause, create, or allow the emission of air contaminants which at the emission point or within the bounds of the property are:

In violation of the standards, specified by the Texas Commission on Environmental Quality or the Texas Clean Air Act; or

Of such capacity as to obscure an observer's view to a degree equal to or greater than does smoke or contaminants.

No commercial or industrial use shall be located or operated within the city which emits odorous matter from a source of operation where the odorous matter exceeds the odor threshold at the boundary property line or any point beyond the tract on which such use or operation is located. The odor threshold as set forth shall be determined by the Texas Commission on Environmental Quality.

G. Building Regulations

- a. Color palette shall be uniformly for both warehouses.
- b. Primary exterior finishes shall be prefinished metal wall panel construction, store front glass.

Roof materials shall be limited to the following:

- a. Flat Roof – Shall meet the requirements as required by the IBC.

H. Density

- a. Two primary building per lot.

I. Buffering and Screening

- a. Buffer yards shall be of such nature and density so as to screen activities, structures and uses on the property from view from the normal level of a first story window on an abutting lot and shall further provide a year-round effective visual screen. Buffer yards are measured from the property line towards the building line and are divided in two parts: (1) a landscaping or free space buffer beginning at the property line and; (2) a secondary buffer that may be used for driveways and loading, provided that parking shall not be permitted in any portion of the minimum required buffer yard. Any property containing a use in this zoning district which adjoins or abuts any property classified in any other zone shall provide the following: as shown on Exhibit D-5, Open Space & Landscape plan.
- b. Front yard minimum Landscape setback shall be 20' feet, Side and Rear minimum setback requirement shall be 15' feet. The landscape buffer (the portion of the yard beginning at the property line) shall be reserved for landscaping only. Existing tree cover shall be maintained in accordance with section 30-211 et seq. "Tree Protection and Preservation" of the City Code of Ordinances. Other landscaping and supplemental plantings to create an adequate buffer may be added in accordance with the city's ordinances. The remaining buffer yard may be used for driveways and loading. However, parking shall not be permitted in any portion of the minimum required buffer yard.
- c. Minimum height of 6' foot galvanized chain link fence with 3 rails of barbed wire shall be constructed around the entire perimeter of the of the property, providing entrance and access gates.
- d. All exterior dumpster/garbage/waste containers or storage containers and dumpsters shall be placed no more than 15 feet from the primary building and shall be screened so that they are not visible from off the property. Each trash enclosure shall be constructed of masonry walls.
- e. Rooftop or ground level mechanical equipment shall be totally screened from view by using either parapet walls at the same height of the mechanical units for rooftop mounts or by providing screening for ground mounted units.

Exhibit “D-9”

“Quiet Warehousing” Planned Unit Development District Plan

Ordinance No. 2026-01

Quiet Warehousing Development Schedule

The following is an estimated time line for Plans Designs, Plans Review and Plan Approvals:

- Third Quarter 2025 – Plan Design; Civil, Architectural, Mechanical, Electrical, Plumbing, Sprinkler
- First Quarter 2026 – Completion of Plan Design, Submittal for Plan Review and Approvals
- First Quarter 2026 – Plan Review and Plan Approvals

The following is an estimated time line for Project Construction:


- First Quarter 2026 – Commence Underground Utilities, Detention Pond, Site Grading
- Second Quarter 2026 – Commence Concrete Pavement, Building Foundations, Site Fencing
- Third Quarter 2026 – Commence Buildings, Sprinkler Installation, Exterior Painting
- Fourth Quarter 2026 – Commence Interior Conversion, Store Front Glass, Landscaping, Signage

The following is an estimated time line for Project Construction:

- First Quarter 2027 – Finalize Miscellaneous Items, Clean Up, Hand Over Buildings

Dissolution of the PUD: Should the PUD project fail to meet the schedule as approved by the city council the PUD classification and related permits may be at the discretion of the City Council be terminated and, the land shall return to the zoning that existed immediately prior to the PUD conditional approval.

FLOODPLAIN INFORMATION
THE 3.69 ACRE TRACT SHOWN
HEREON IS SITUATED IN ZONE AE
BFE=12'.
FIRM PANEL: 48201C1085M

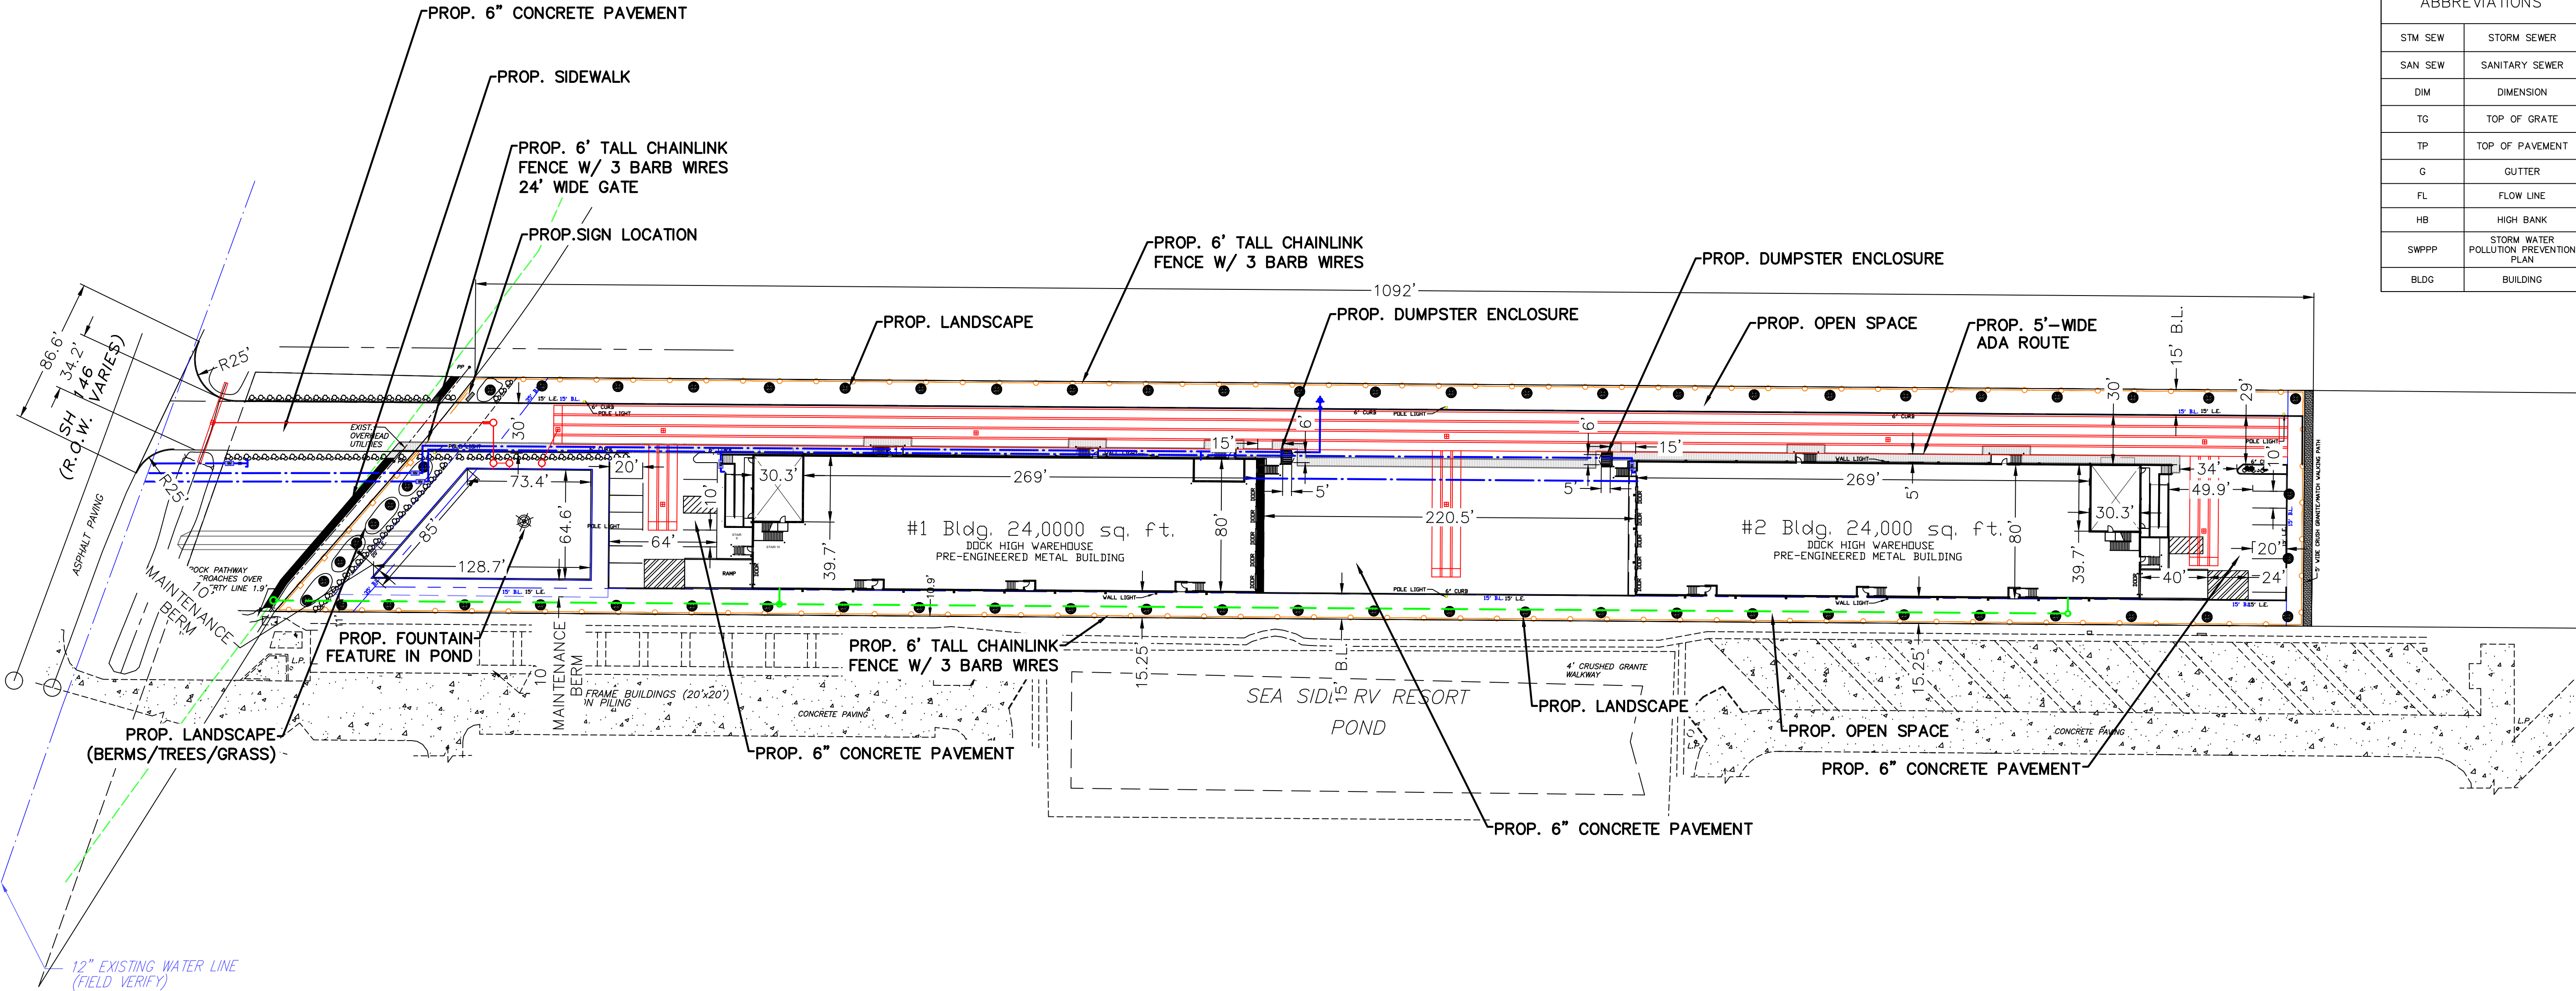

LEGEND		
CATEGORY	PROPOSED	EXISTING
STORM	PROP	existing
SANITARY	PROP	existing
WATER	PROP	existing
TOP OF GRATE	TG=19.00	TG=18.00
TOP OF PAVEMENT	TP=19.00	TP=18.00
GUTTER	G=19.00	G=18.00
FINISHED FLOOR	FF=19.00	FF=18.00
SWPPP INLET PROTECTION BARRIER		
SWPPP FILTER FABRIC FENCE		
SWPPP STABILIZED CONSTRUCTION ACCESS		
SWPPP ROCK FILTER DAM		
SWPPP CONCRETE TRUCK WASHOUT AREA		
DRAINAGE AREA (ACRES)		
DRAINAGE AREA BOUNDARY		
PAVING		
BUILDING		
DIMENSION LINE		


ABBREVIATIONS	
STM SEW	STORM SEWER
SAN SEW	SANITARY SEWER
DIM	DIMENSION
TG	TOP OF GRATE
TP	TOP OF PAVEMENT
G	GUTTER
FL	FLOW LINE
HB	HIGH BANK
SWPPP	STORM WATER POLLUTION PREVENTION PLAN
BLDG	BUILDING

PROPRIETARY INFORMATION
DESIGN INFORMATION CONTAINED
CONFIDENTIAL AND IS THE EXCLUSIVE
PROPERTY OF JRH ENGINEERING, INC.
NO PORTION OF ANY DESIGN
INFORMATION CONTAINED HEREIN MAY
BE USED BY, OR DISCLOSED TO,
UNAUTHORIZED PERSONNEL WITHOUT
EXPRESSED WRITTEN CONSENT

CIVIL DRAWINGS
5815 OLD HIGHWAY 146
SEABROOK, TX 77586

EXHIBIT

JRH ENGINEERING &
ENVIRONMENTAL SERVICES, INC.
P.O. BOX 1160
MANVEL, TEXAS 77578
PHONE: 281-489-5066
TBPE FIRM NO. 10385

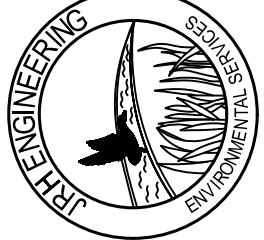


DRAWING TITLE



LOCATION PLAN

SCALE 1:50	CHECKED BY
DATE 10/24/2025	PROJECT #
DRAWING NO.	

D-1

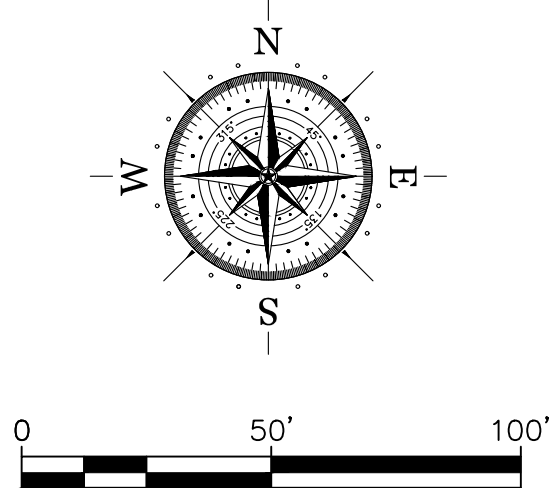

FLOODPLAIN INFORMATION
THE 3.69 ACRE TRACT SHOWN
HEREON IS SITUATED IN ZONE AE
BFE=12'.
FIRM PANEL: 48201C1085M

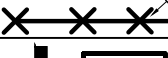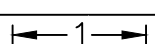LEGEND			REVISIONS AND ISSUANCE		
CATEGORY	PROPOSED	EXISTING	NO.	DATE	DESCRIPTION
STORM	<u>PROP</u>	<u>existing</u>			
SANITARY	<u>PROP</u>	<u>existing</u>			
WATER	<u>PROP</u>	<u>existing</u>			
TOP OF GRATE	TOG=19.00	TOG=18.00			
TOP OF PAVEMENT	TP=19.00	TP=19.00			
GUTTER	G=19.00	G=18.00			
FINISHED FLOOR	FF=19.00	FF=18.00			
SWPPP INLET PROTECTION BARRIER					
SWPPP FILTER FABRIC FENCE					
SWPPP STABILIZED CONSTRUCTION ACCESS					
SWPPP ROCK FILTER DAM					
SWPPP CONCRETE ROCK WASHOUT AREA					
DRAINAGE AREA (ACRES)					
DRAINAGE AREA BOUNDARY	---				
PAVING	---				
BUILDING	---				
DIMENSION LINE					
			PROPRIETARY INFORMATION		
			DESIGN INFORMATION CONTAINED CONFIDENTIAL AND IS THE EXCLUSIVE PROPERTY OF JRH ENGINEERING, INC. NO PORTION OF ANY DESIGN INFORMATION CONTAINED HEREIN MAY BE USED BY, OR DISCLOSED TO, UNAUTHORIZED PERSONNEL WITHOUT EXPRESSED WRITTEN CONSENT		

ABBREVIATIONS	
STM SEW	STORM SEWER
SAN SEW	SANITARY SEWER
DIM	DIMENSION
TG	TOP OF GRATE
TP	TOP OF PAVEMENT
G	GUTTER
FL	FLOW LINE
HB	HIGH BANK
SWPPP	STORM WATER POLLUTION PREVENTION PLAN
BLDG	BUILDING

CIVIL DRAWINGS
5815 OLD HIGHWAY 146
SEABROOK, TX 77586

EXHIBIT

JRH ENGINEERING &
ENVIRONMENTAL SERVICES, INC.
P.O. BOX 1160
MANVEL, TEXAS 77578
PHONE: 281-489-5066
TBPE FIRM NO. 10385



DRAWING TITLE


AERIAL PLAN

SCALE 1:50	CHECKED BY
---------------	------------


DATE	PROJECT #
10/24/2025	

DRAWING NO.

D-2

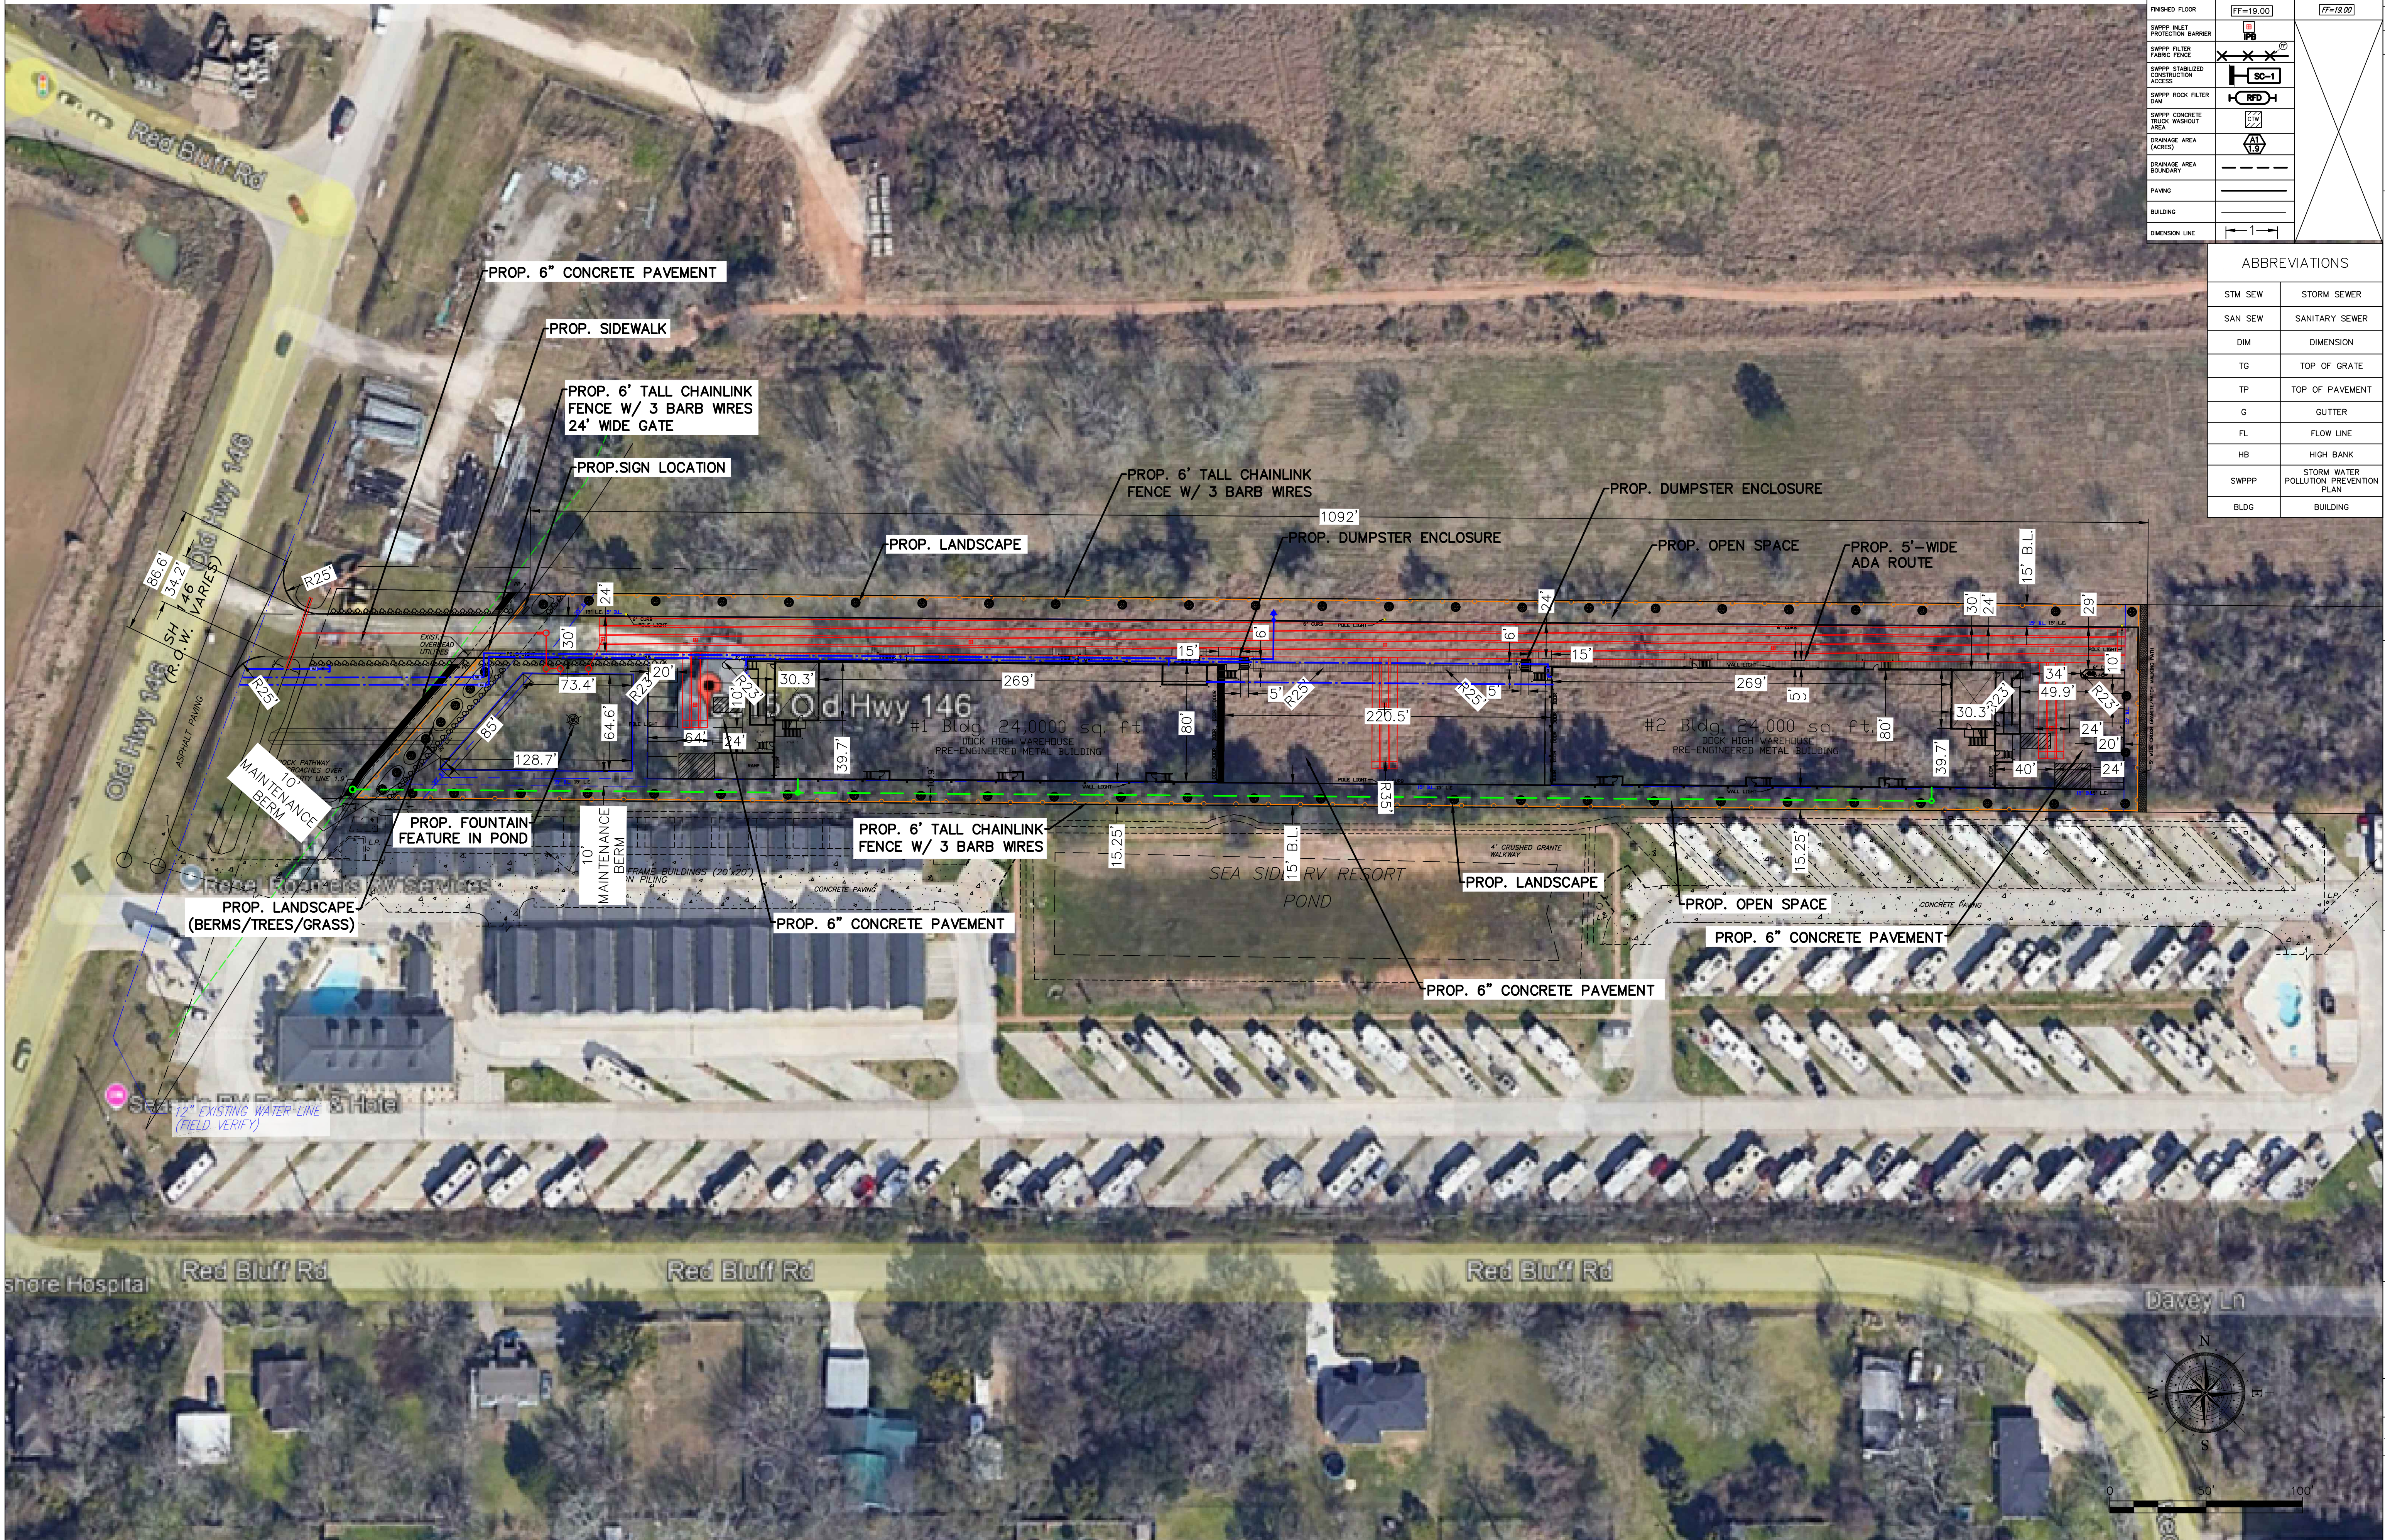

FLOODPLAIN INFORMATION
THE 3.69 ACRE TRACT SHOWN
HEREON IS SITUATED IN ZONE AE
BFE=12'.
FIRM PANEL: 48201C1085M

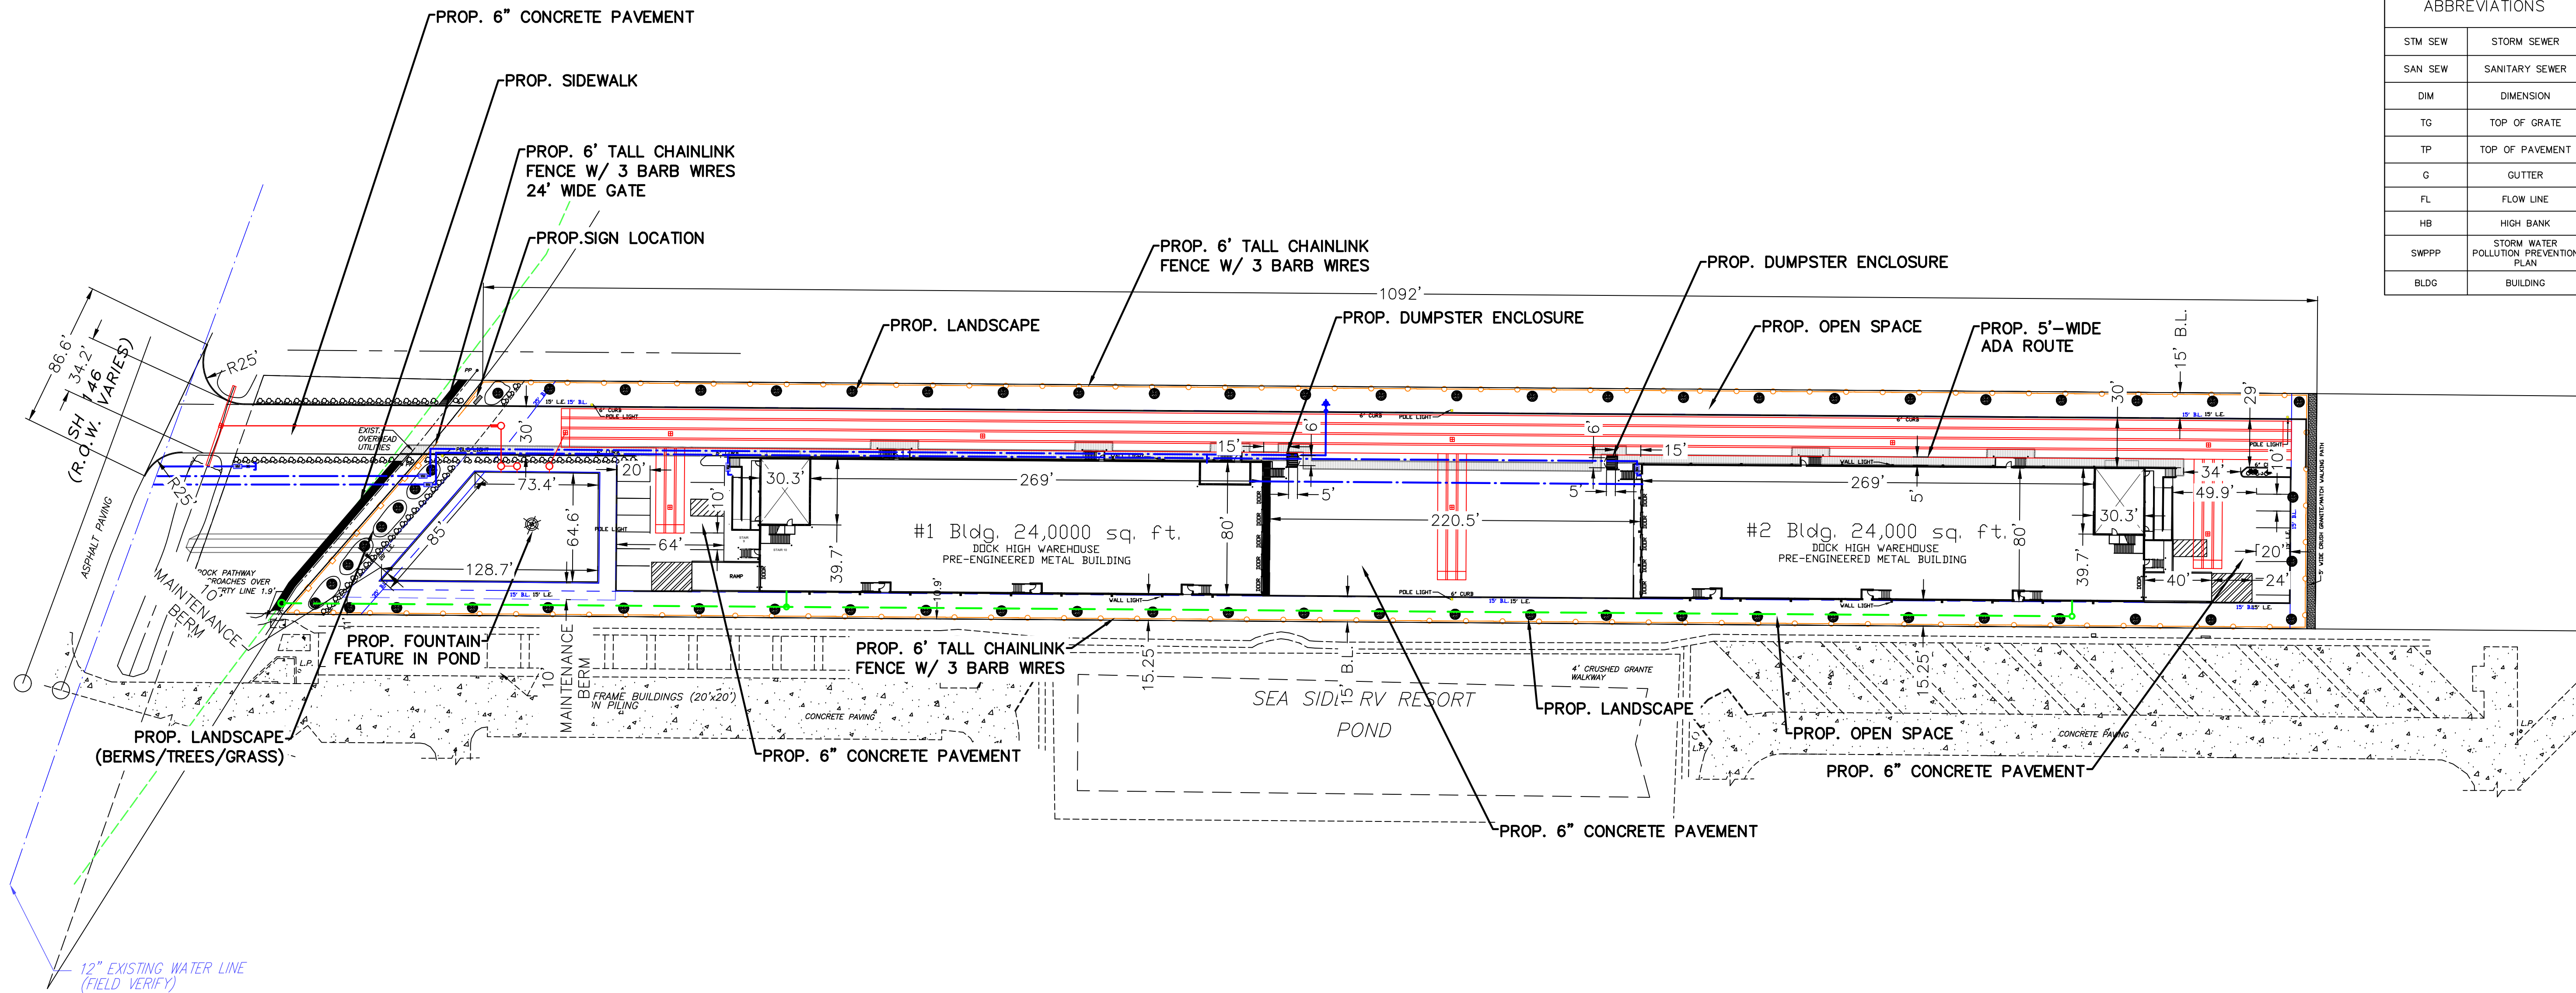

LEGEND		
CATEGORY	PROPOSED	EXISTING
STORM	PROP	existing
SANITARY	PROP	existing
WATER	PROP	existing
TOP OF GRATE	TG=19.00	TG=18.00
TOP OF PAVEMENT	TP=19.00	TP=18.00
GUTTER	G=19.00	G=18.00
FINISHED FLOOR	FF=19.00	FF=18.00
SWPPP INLET PROTECTION BARRIER		
SWPPP FILTER FABRIC FENCE		
SWPPP STABILIZED CONSTRUCTION ACCESS		
SWPPP ROCK FILTER DAM		
SWPPP CONCRETE TRUCK WASHOUT AREA		
DRAINAGE AREA (ACRES)		
DRAINAGE AREA BOUNDARY		
PAVING		
BUILDING		
DIMENSION LINE		

ABBREVIATIONS	
STM SEW	STORM SEWER
SAN SEW	SANITARY SEWER
DIM	DIMENSION
TG	TOP OF GRATE
TP	TOP OF PAVEMENT
G	GUTTER
FL	FLOW LINE
HB	HIGH BANK
SWPPP	STORM WATER POLLUTION PREVENTION PLAN
BLDG	BUILDING


REVISIONS AND ISSUANCE		
NO.	DATE	DESCRIPTION

PROPRIETARY INFORMATION
DESIGN INFORMATION CONTAINED
CONFIDENTIAL AND IS THE EXCLUSIVE
PROPERTY OF JRH ENGINEERING, INC.
NO PORTION OF ANY DESIGN
INFORMATION CONTAINED HEREIN MAY
BE USED BY, OR DISCLOSED TO,
UNAUTHORIZED PERSONNEL WITHOUT
EXPRESSED WRITTEN CONSENT

CIVIL DRAWINGS
5815 OLD HIGHWAY 146
SEABROOK, TX 77586

EXHIBIT

JRH ENGINEERING &
ENVIRONMENTAL SERVICES, INC.
P.O. BOX 1160
MANVEL, TEXAS 77578
PHONE: 281-489-5066
TBPE FIRM NO. 10385

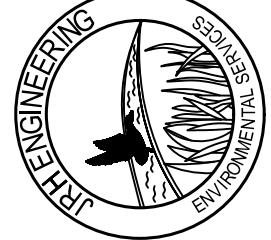

DRAWING TITLE


SITE PLAN

SCALE 1:50	CHECKED BY
---------------	------------


DATE 10/24/2025	PROJECT #
--------------------	-----------

DRAWING NO.

D-3

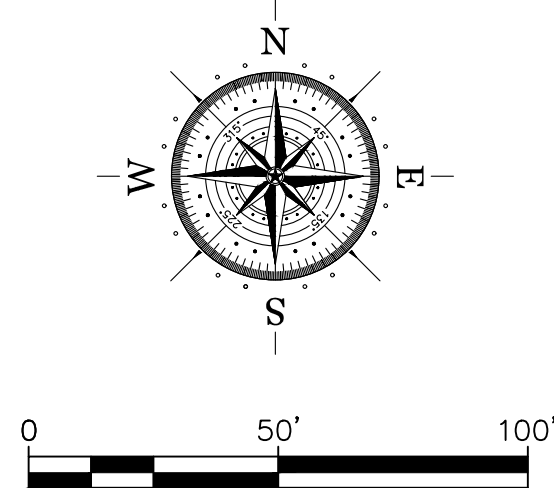

FLOODPLAIN INFORMATION
THE 3.69 ACRE TRACT SHOWN
HEREON IS SITUATED IN ZONE AE
BFE=12'.
FIRM PANEL: 48201C1085M

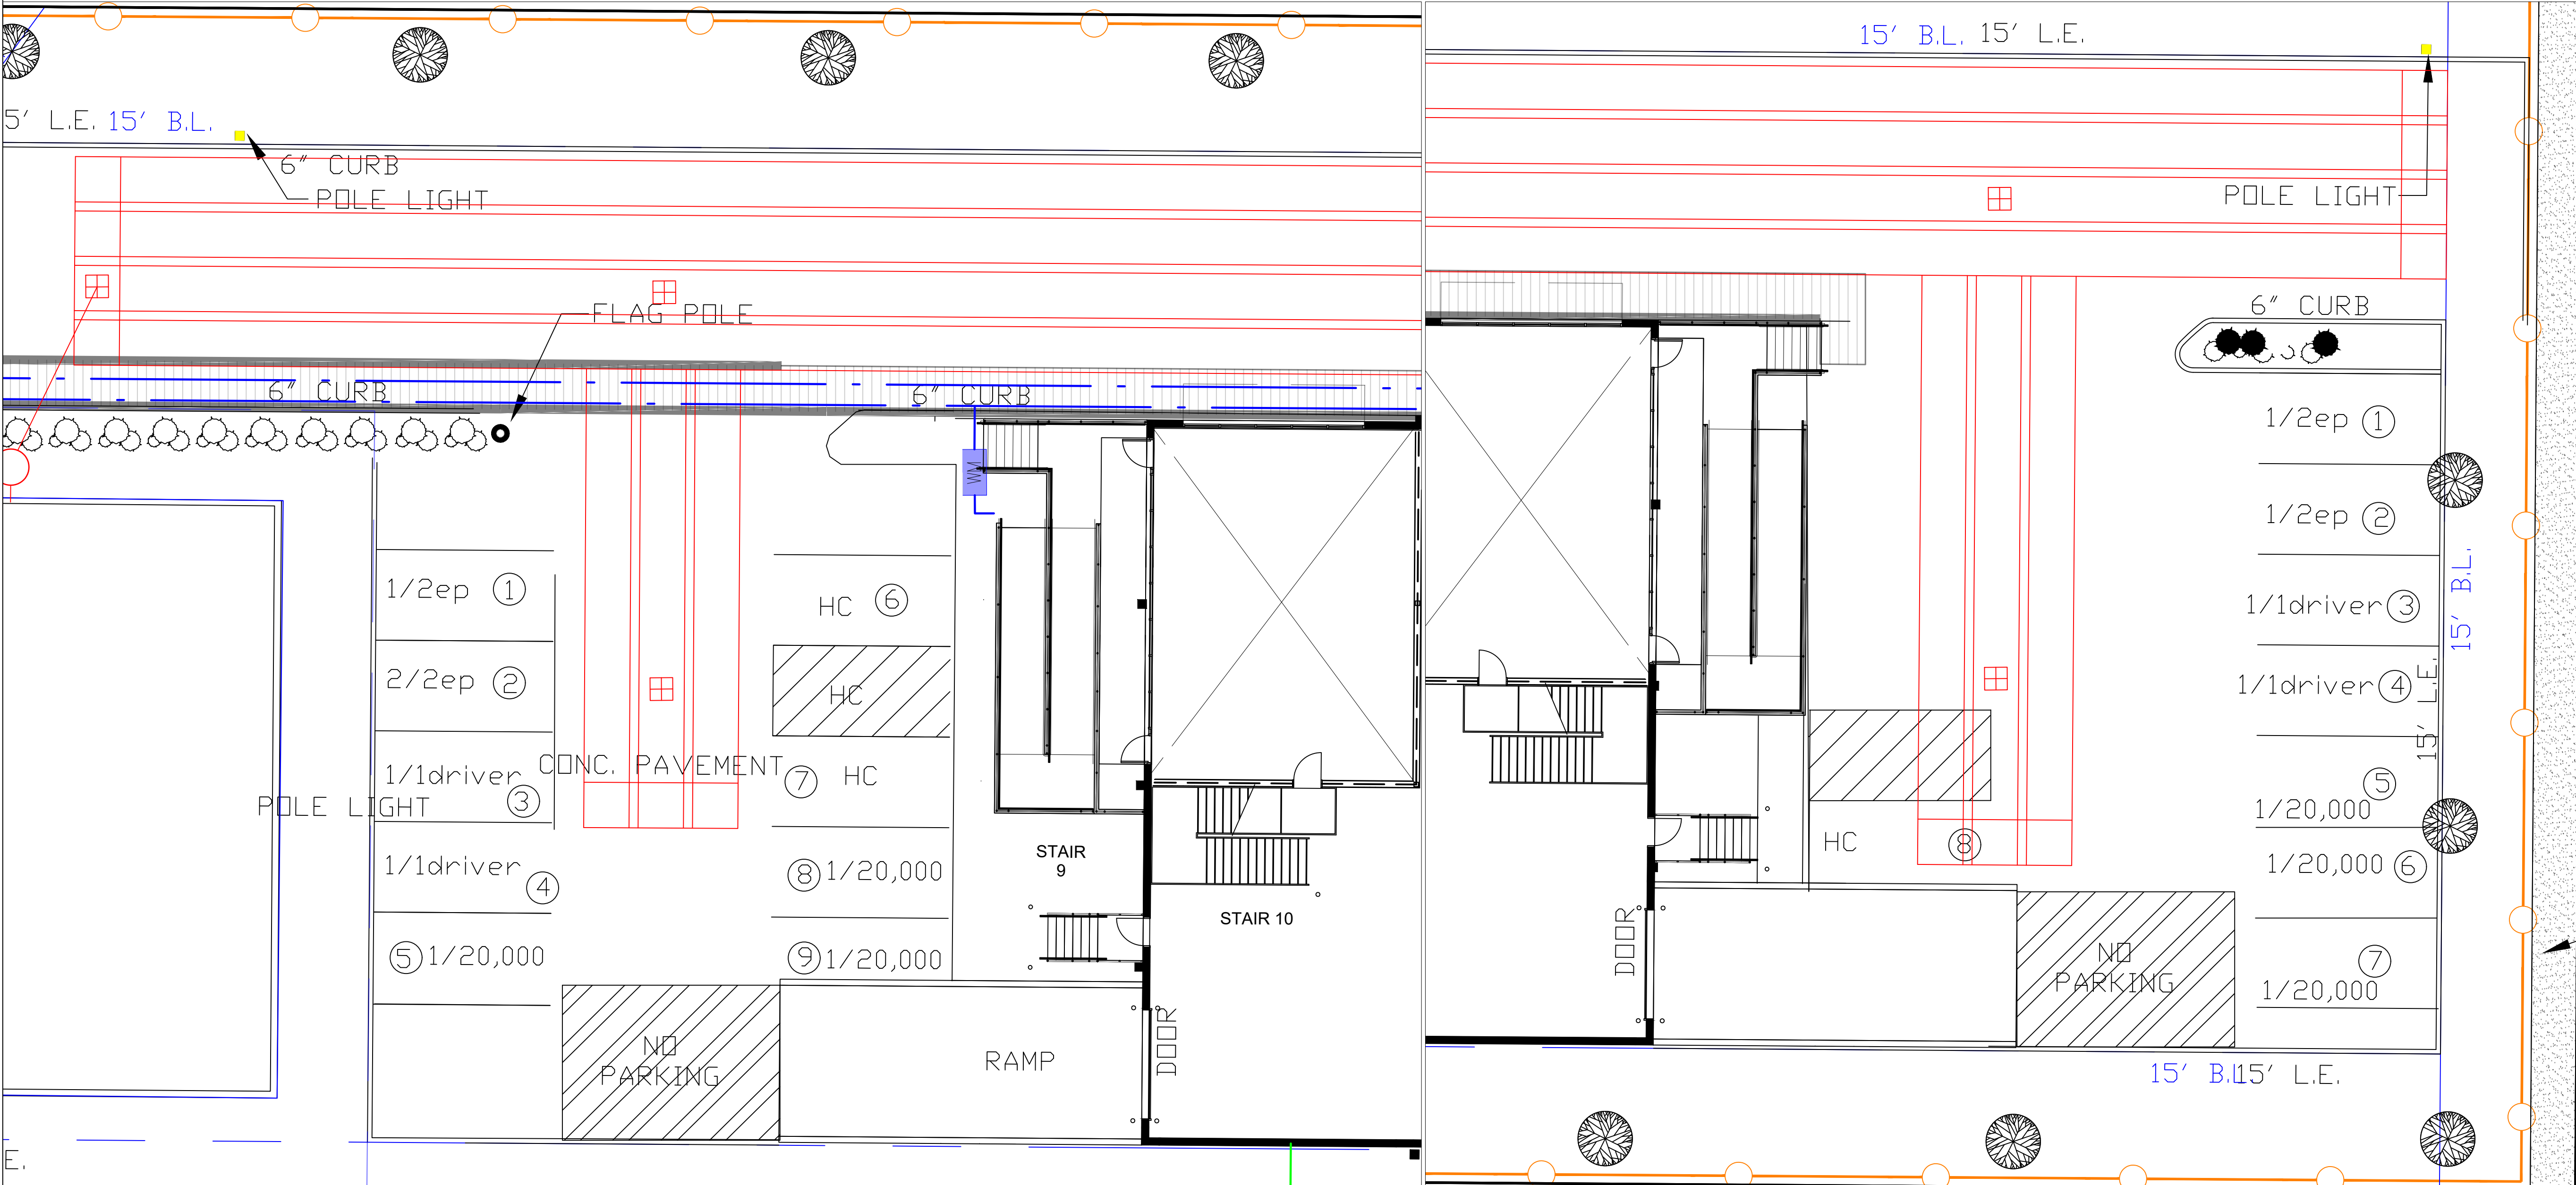

PARKING TABS BUILDING 1
1 SPACE / 2 EMPLOYEES = 4 EMPLOYEES 2 SPACES
1 SPACE / FOR DRIVER CO. VEHICLE = 2 SPACE
1 SPACE / 20,000 SQ.FT. = 3 SPACES < 24,000SQ.FT
2 DISABLED SPACES

PARKING TABS BUILDING 2
1 SPACE / 2 EMPLOYEES = 4 EMPLOYEES 2 SPACES
1 SPACE / FOR DRIVER CO. VEHICLE = 2 SPACE
1 SPACE / 20,000 SQ.FT. = 2 SPACES < 24,000SQ.FT
1 DISABLED SPACES

LEGEND			REVISIONS AND ISSUANCE		
CATEGORY	PROPOSED	EXISTING	NO.	DATE	DESCRIPTION
STORM	PROP	existing			
SANITARY	PROP	existing			
WATER	PROP	existing			
TOP OF GRATE	19.00	18.00			
TOP OF PAVEMENT	19.00	18.00			
GUTTER	19.00	18.00			
FINISHED FLOOR	19.00	18.00			
SWPPP INLET PROTECTION BARRIER					
SWPPP FILTER FABRIC FENCE					
SWPPP STABILIZED CONSTRUCTION ACCESS					
SWPPP ROCK FILTER DAM					
SWPPP CONCRETE TRUCK WASHOUT AREA					
DRAINAGE AREA (ACRES)					
DRAINAGE AREA BOUNDARY					
PAVING					
BUILDING					
DIMENSION LINE					


ABBREVIATIONS	
STM SEW	STORM SEWER
SAN SEW	SANITARY SEWER
DIM	DIMENSION
TG	TOP OF GRATE
TP	TOP OF PAVEMENT
G	GUTTER
FL	FLOW LINE
HB	HIGH BANK
SWPPP	STORM WATER POLLUTION PREVENTION PLAN
BLDG	BUILDING

CIVIL DRAWINGS
5815 OLD HIGHWAY 146
SEABROOK, TX 77586

EXHIBIT

JRH ENGINEERING & ENVIRONMENTAL SERVICES, INC.
P.O. BOX 1160
MANVEL, TEXAS 77578
PHONE: 281-489-5066
TBPE FIRM NO. 10385

DRAWING TITLE
PARKING PLAN
SCALE 1:10
CHECKED BY
DATE 10/24/2025
PROJECT #
DRAWING NO.
D-4

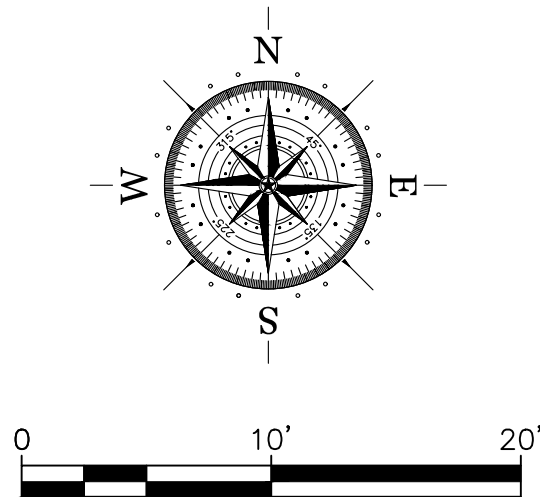

THE 3.69 ACRE TRACT SHOWN
HEREON IS SITUATED IN ZONE AE
BFE=12'.
FIRM PANEL: 48201C1085M

THE 3.69 ACRE TRACT SHOWN
HEREON IS SITUATED IN ZONE AE
BFE=12'.
FIRM PANEL: 48201C1085M

Diagram illustrating the planting specifications for two types of trees:

- RED TIP SHRUB:** The diagram shows a cross-section of the ground. The ground is sloped to drain on the left side. A layer of grass is on the left, and a layer of mulch is on the right. A red tip shrub is planted in the mulch bed. The ground is paved on the right side.
- CREPE MYRTLE TREE:** The diagram shows a cross-section of the ground. The ground is sloped to drain on the left side. A layer of grass is on the left, and a layer of mulch is on the right. A crepe myrtle tree is planted in the mulch bed. The ground is paved on the right side.

PROPOSED LANDSCAPE AREA

SYMBOL

—●—●—●— PROP. 6' TALL CHAINLINK
W/ 3 BARB WIRES

○ RED TIP SHRUBS

● PROP. CREPE MYRTLE TREE


CATEGORY	PROPOSED	EXISTING
STORM	<u>PROP</u>	<u>existing</u>
SANITARY	<u>PROP</u>	<u>existing</u>
WATER	<u>PROP</u>	<u>existing</u>
TOP OF GRATE	TO=19.00	TD=19.00
TOP OF PAVEMENT	TP=19.00	TP=19.00
GUTTER	G=19.00	G=19.00
FINISHED FLOOR	FF=19.00	FF=19.00
SWPPP INLET PROTECTION BARRIER		
SWPPP FILTER FABRIC FENCE		
SWPPP STABILIZED CONSTRUCTION ACCESS		
SWPPP ROCK FILTER DAM		
SWPPP CONCRETE TRUCK WASHOUT AREA		
DRAINAGE AREA (ACRES)		
DRAINAGE AREA BOUNDARY	_____	
PAVING	_____	
BUILDING	_____	
DIMENSION LINE		

STM SEW	STORM SEWER
SAN SEW	SANITARY SEWER
DIM	DIMENSION
TG	TOP OF GRATE
TP	TOP OF PAVEMENT
G	GUTTER
FL	FLOW LINE
HB	HIGH BANK
SWPPP	STORM WATER POLLUTION PREVENTION PLAN
BLDG	BUILDING

[illegible]


PROPRIETARY INFORMATION
DESIGN INFORMATION CONTAINED
CONFIDENTIAL AND IS THE
EXCLUSIVE PROPERTY OF JRH
ENGINEERING, INC.
NO PORTION OF ANY DESIGN
INFORMATION CONTAINED HEREIN
IS TO BE USED BY, OR DISCLOSED
TO, ANY UNAUTHORIZED PERSONNEL
WITHOUT EXPRESSED WRITTEN
CONSENT

CIVIL DRAWINGS
5815 OLD HIGHWAY 146
SEABROOK, TX 77586

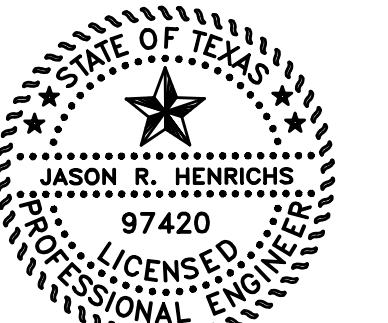


11/5/25

JRH ENGINEERING &
ENVIRONMENTAL SERVICES, INC.
P.O. BOX 1160
MANVEL, TEXAS 77578
PHONE: 281-489-5066
TBPE FIRM NO. 10385

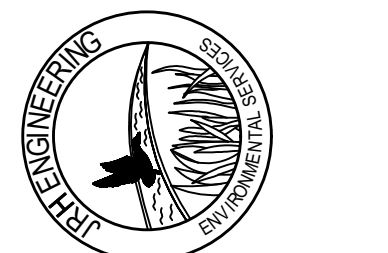LANDSCAPE
PLAN


DRAWING NO.

D-5



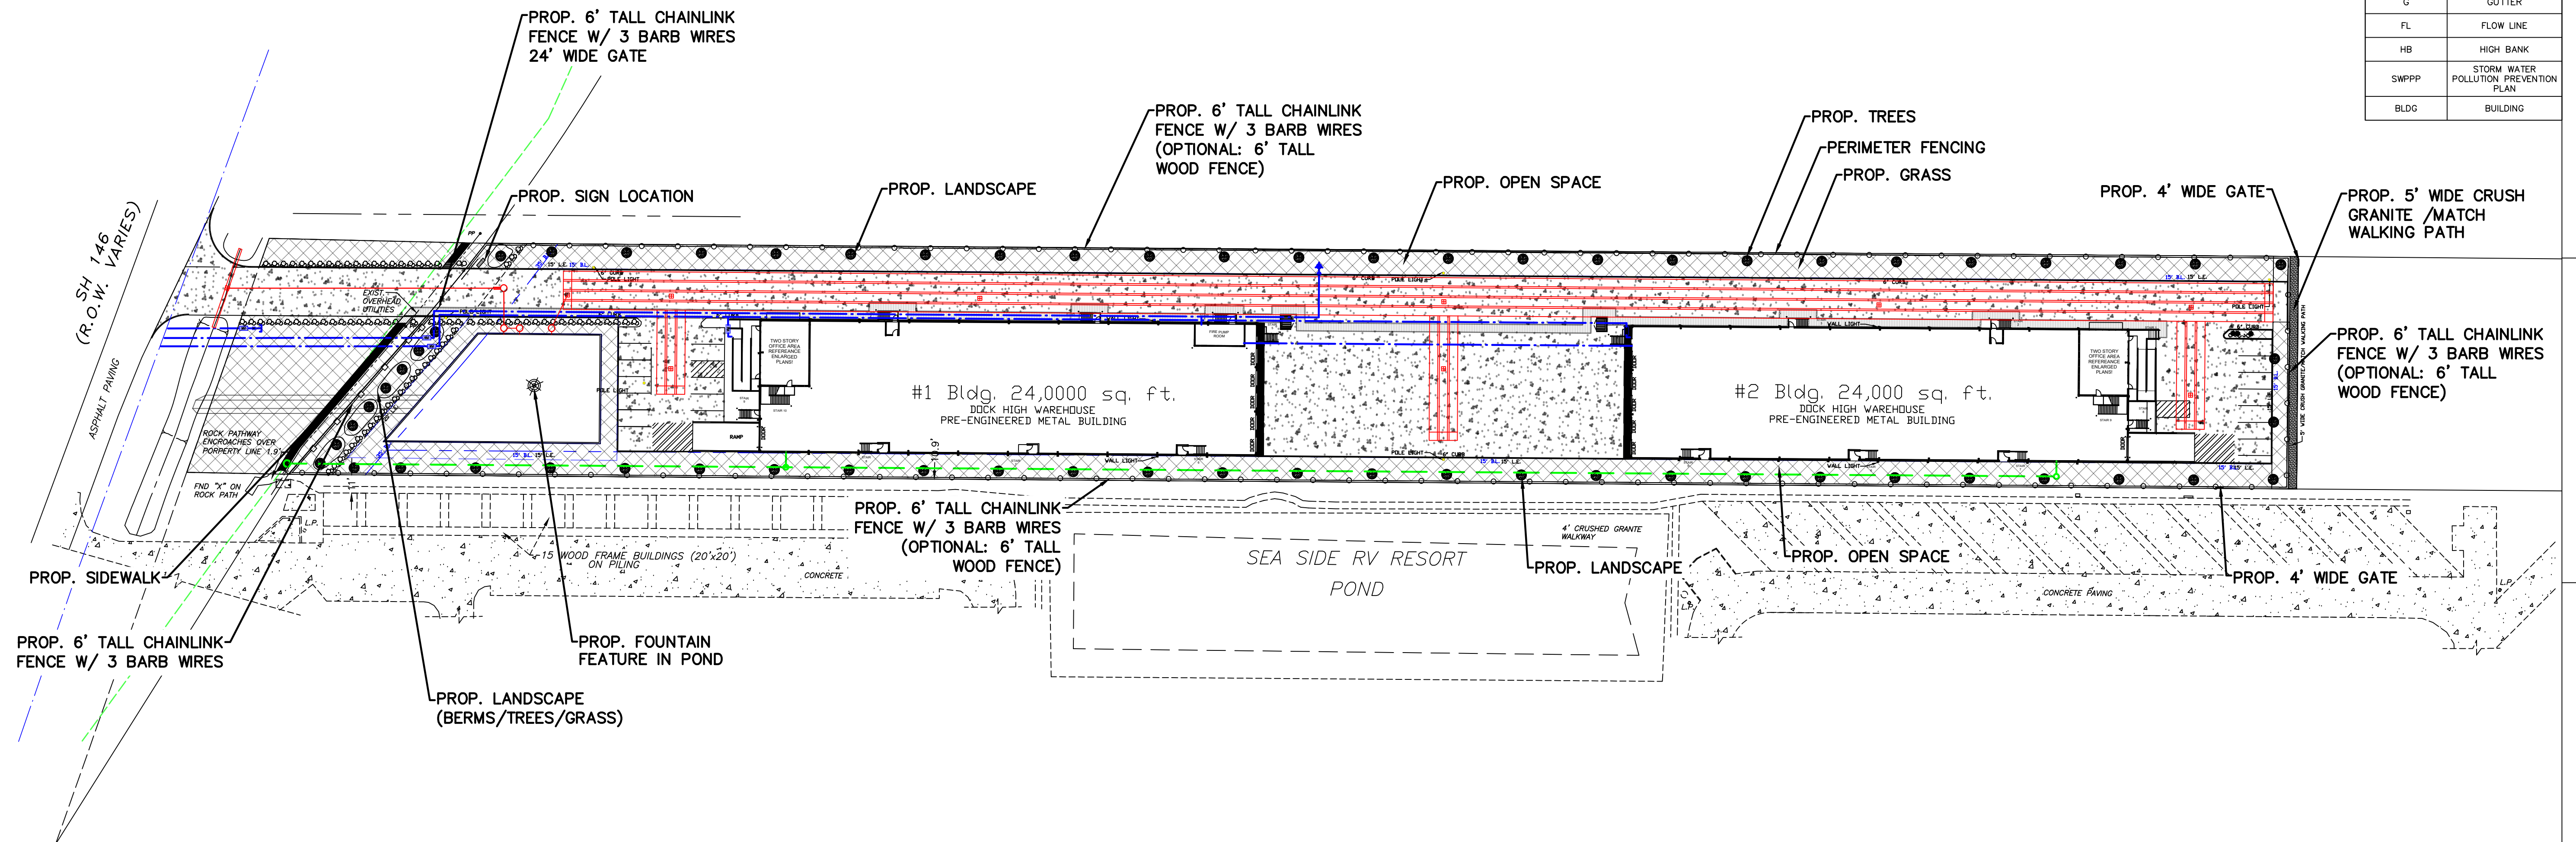


LANDSCAPE REQUIREMENT:
SEC. 7.01.08 (CITY OF SEABROOK, CODE OF ORDINANCES)
LANDSCAPE AREA (15% OF TOTAL SITE AREA) = $0.15 \times 3.69 \text{ AC.} = 0.55 \text{ AC.}$
FRONTYARD LANDSCAPE AREA ($\geq 50\%$ OF LANDSCAPE AREA) = $0.50 \times 0.55 = 0.28 \text{ AC.}$

LANDSCAPE PROVIDED:
LANDSCAPE AREA = 47255.28 SQ-FT = 1.08 AC.
FRONTYARD LANDSCAPE AREA = 17422.52 SQ-FT = 0.40 AC.

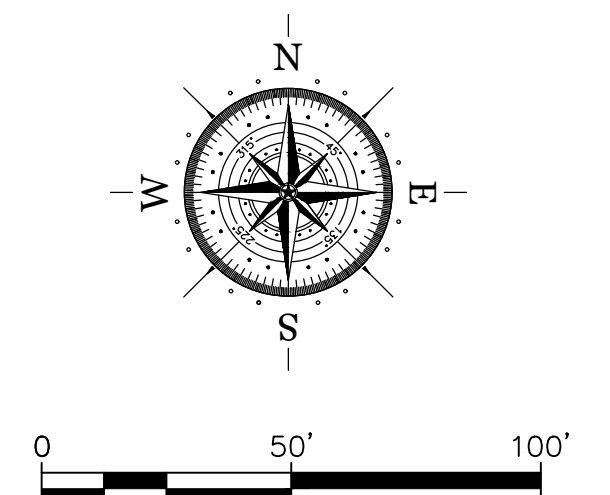

FLOODPLAIN INFORMATION
THE 3.69 ACRE TRACT SHOWN
HEREON IS SITUATED IN ZONE AE
BFE=12'
FIRM PANEL: 48201C1085M

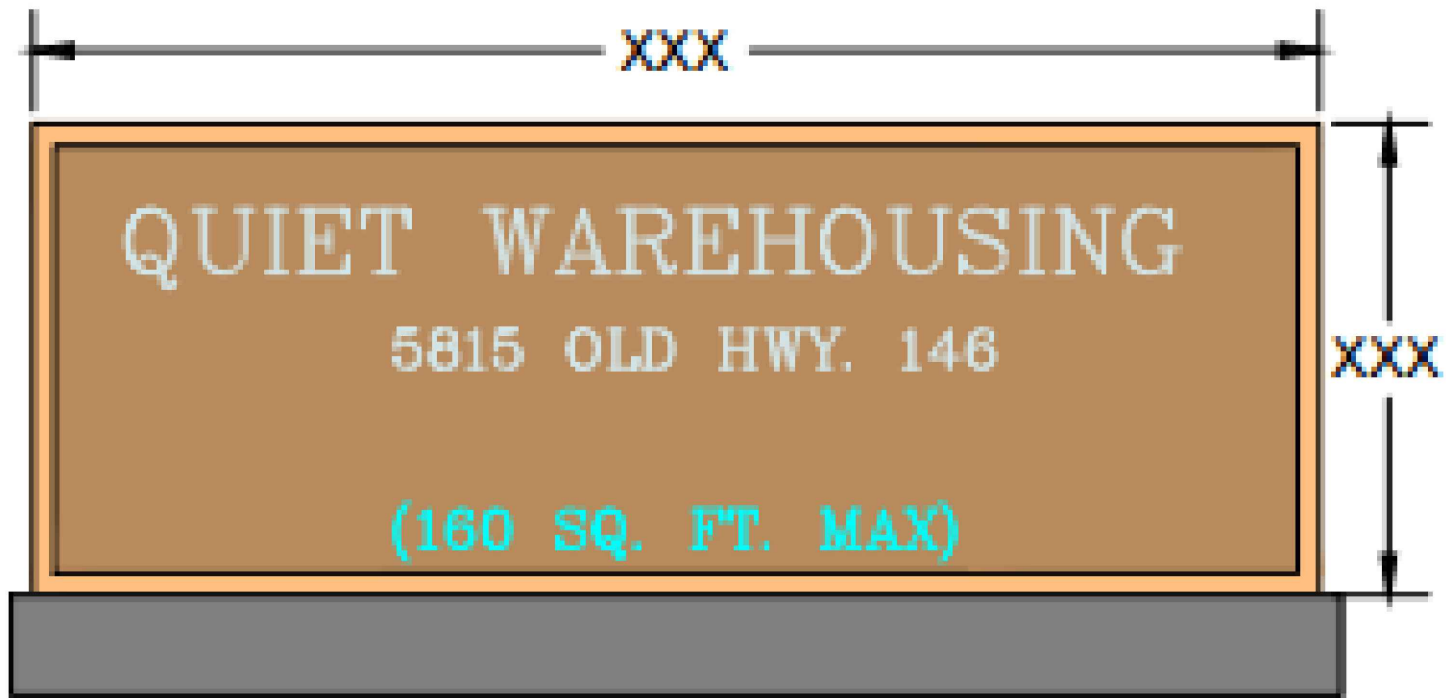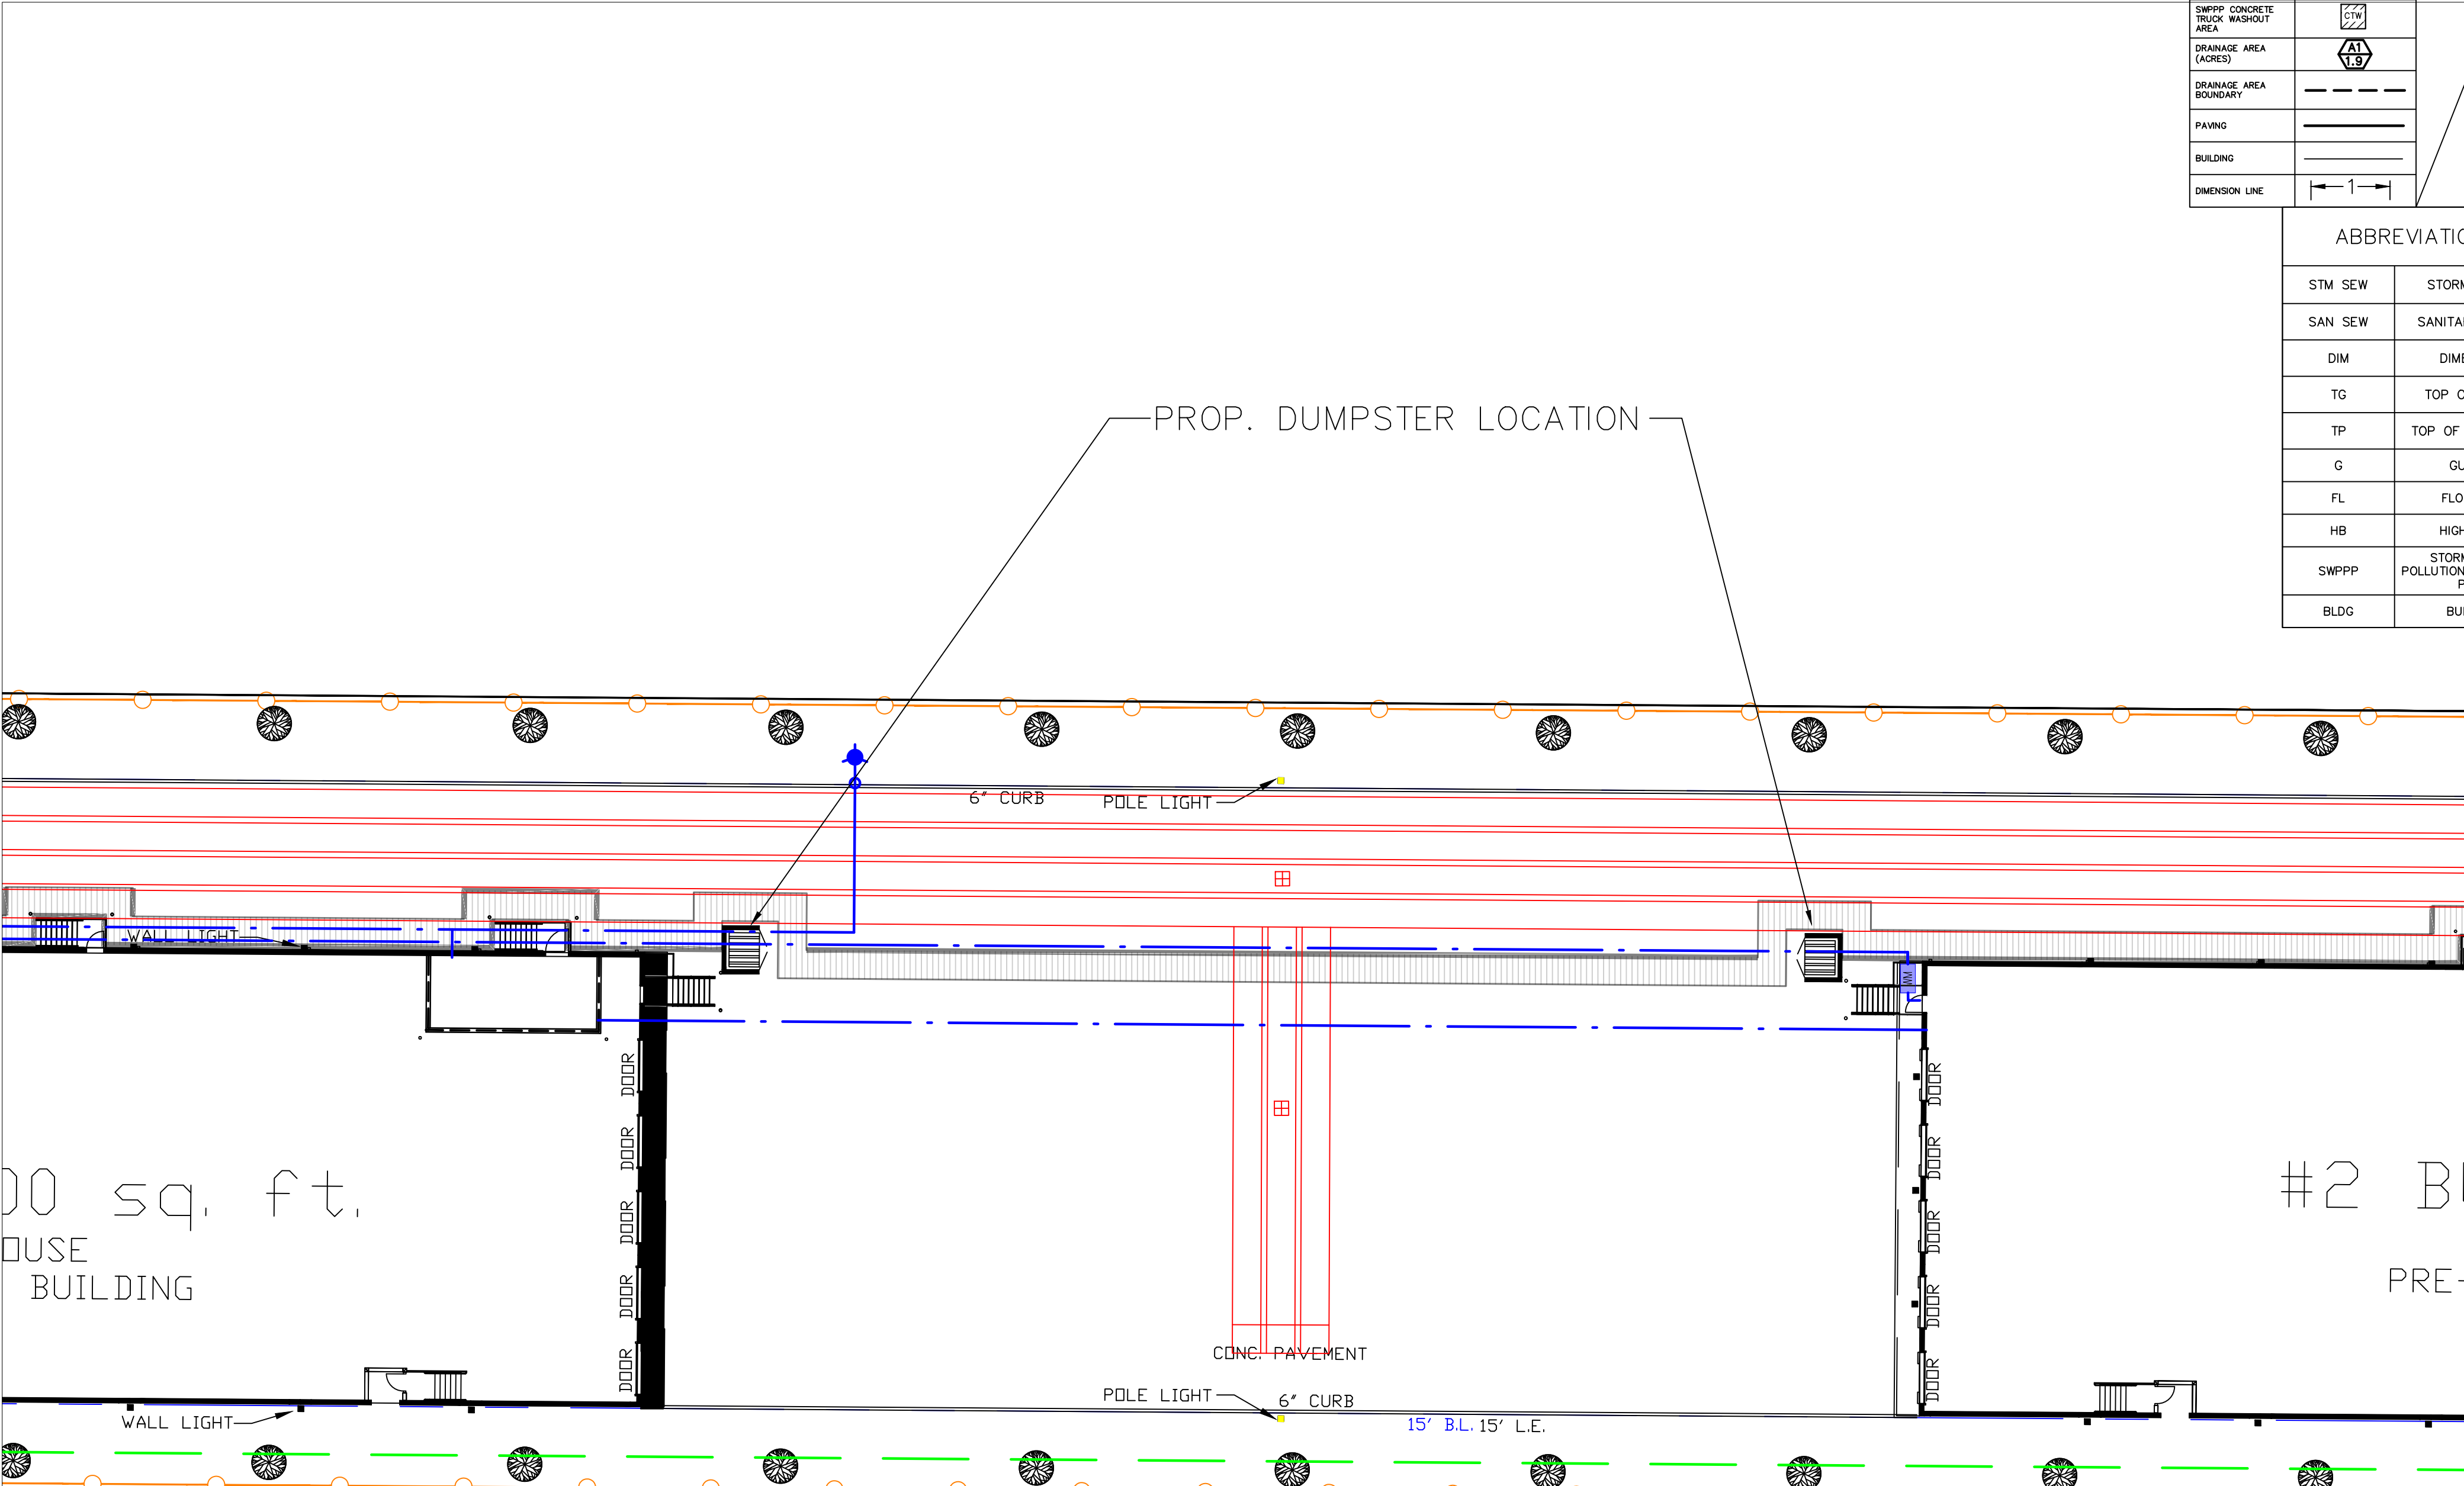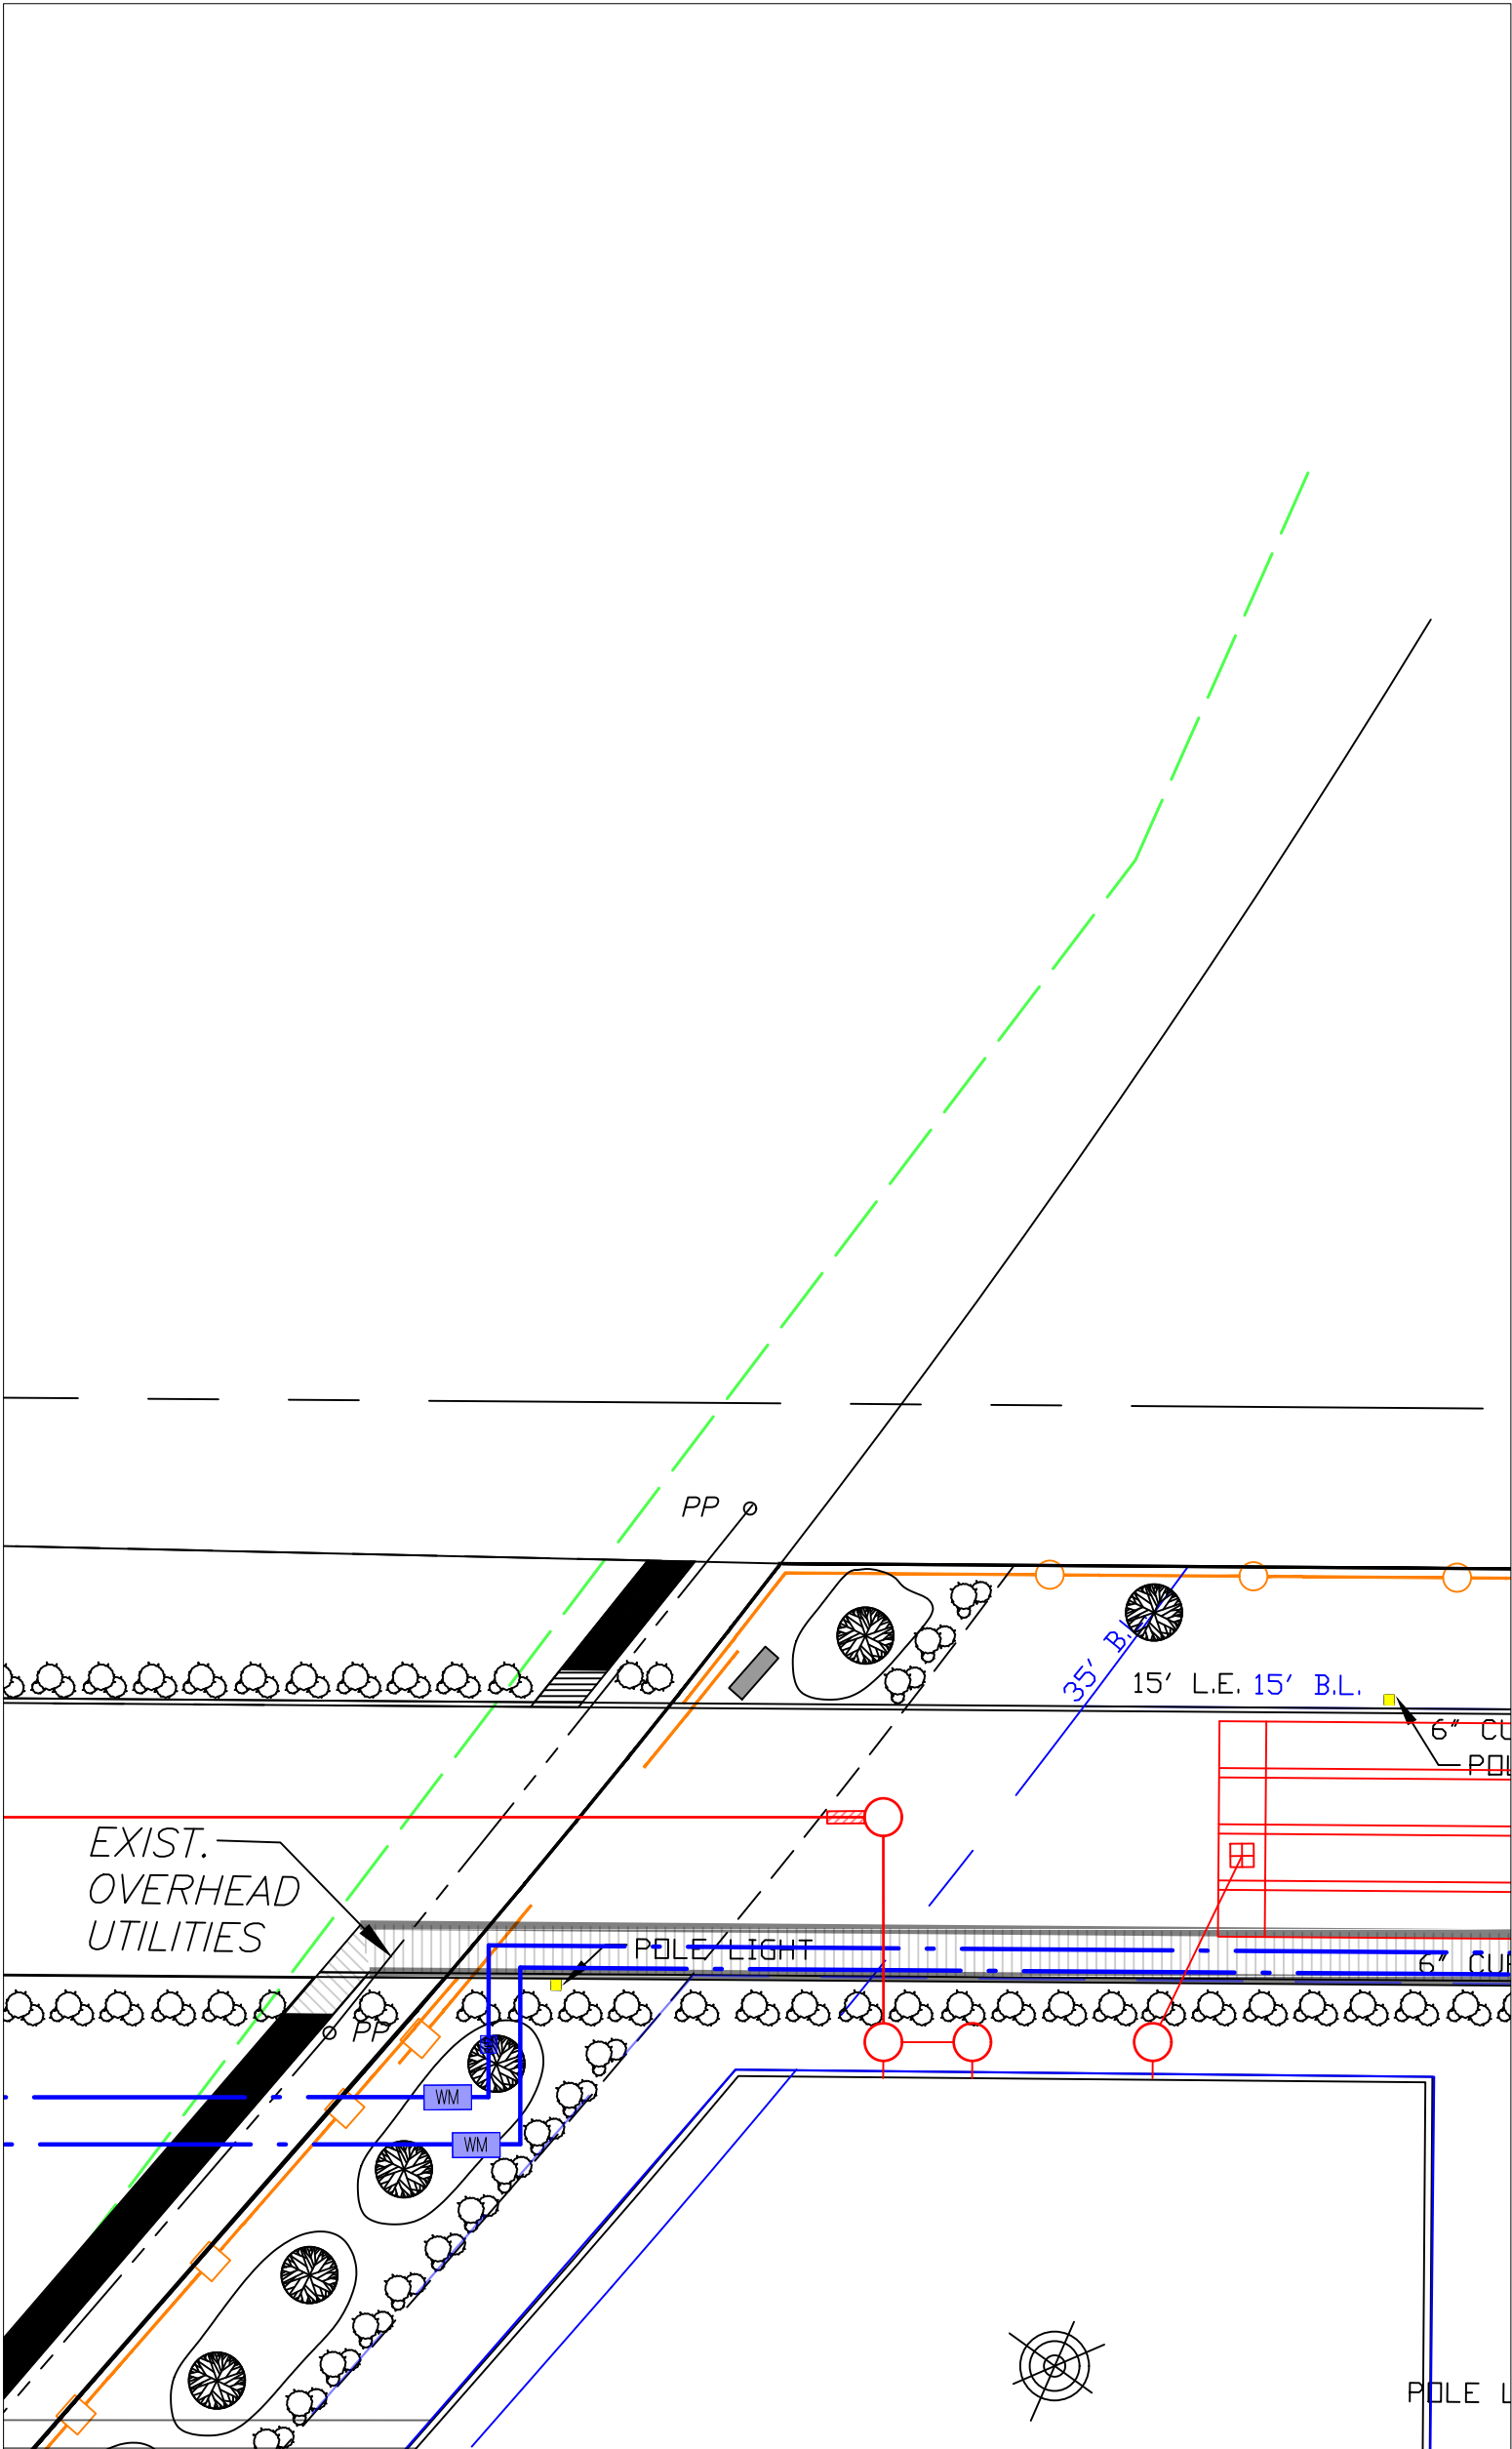

PROPOSED SIGNAGE

LEGEND		
CATEGORY	PROPOSED	EXISTING
STORM	PROP	existing
SANITARY	PROP	existing
WATER	PROP	existing
TOP OF GRATE	TG=19.00	TG=18.00
TOP OF PAVEMENT	TP=19.00	TP=18.00
GUTTER	G=19.00	G=18.00
FINISHED FLOOR	FF=19.00	FF=18.00
SWPPP INLET PROTECTION BARRIER	X	
SWPPP FILTER FABRIC FENCE		
SWPPP STABILIZED CONSTRUCTION ACCESS		
SWPPP ROCK FILTER DAM		
SWPPP CONCRETE TRUCK WASHOUT AREA		
DRAINAGE AREA (ACRES)	AT 1.5	
DRAINAGE AREA BOUNDARY		
PAVING		
BUILDING		
DIMENSION LINE	1	

ABBREVIATIONS	
STM SEW	STORM SEWER
SAN SEW	SANITARY SEWER
DIM	DIMENSION
TG	TOP OF GRATE
TP	TOP OF PAVEMENT
G	GUTTER
FL	FLOW LINE
HB	HIGH BANK
SWPPP	STORM WATER POLLUTION PREVENTION PLAN
BLDG	BUILDING


REVISIONS AND ISSUANCE		
NO.	DATE	DESCRIPTION

PROPRIETARY INFORMATION
DESIGN INFORMATION CONTAINED
CONFIDENTIAL AND IS THE EXCLUSIVE
PROPERTY OF JRH ENGINEERING, INC.
NO PORTION OF ANY DESIGN
INFORMATION CONTAINED HEREIN MAY
BE USED BY, OR DISCLOSED TO,
UNAUTHORIZED PERSONNEL WITHOUT
EXPRESSED WRITTEN CONSENT

CIVIL DRAWINGS
5815 OLD HIGHWAY 146
SEABROOK, TX 77586

EXHIBIT


JRH ENGINEERING &
ENVIRONMENTAL SERVICES, INC.
P.O. BOX 1160
MANVEL, TEXAS 77578
PHONE: 281-489-5066
TBPE FIRM NO. 10385

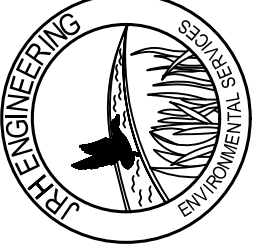

DRAWING TITLE
SIGN AND SOLID
WASTE PLAN

SCALE 1: 20	CHECKED BY
DATE 10/24/2025	PROJECT #
DRAWING NO.	

D-6

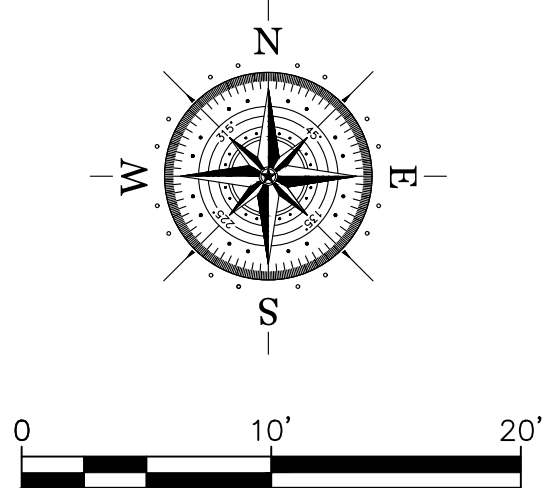

FLOODPLAIN INFORMATION
THE 3.69 ACRE TRACT SHOWN
HEREON IS SITUATED IN ZONE AE
BFE=12'.
FIRM PANEL: 48201C1085M


LEGEND			REVISIONS AND ISSUANCE		
CATEGORY	PROPOSED	EXISTING	NO.	DATE	DESCRIPTION
STORM	PROP	existing			
SANITARY	PROP	existing			
WATER	PROP	existing			
TOP OF GRATE	19.00	18.00			
TOP OF PAVEMENT	19.00	18.00			
GUTTER	19.00	18.00			
FINISHED FLOOR	19.00	18.00			
SWPPP INLET PROTECTION BARRIER					
SWPPP FILTER FABRIC FENCE					
SWPPP STABILIZED CONSTRUCTION ACCESS					
SWPPP ROCK FILTER DAM					
SWPPP CONCRETE TRUCK WASHOUT AREA					
DRAINAGE AREA (ACRES)					
DRAINAGE AREA BOUNDARY					
PAVING					
BUILDING					
DIMENSION LINE					

ABBREVIATIONS	
STM SEW	STORM SEWER
SAN SEW	SANITARY SEWER
DIM	DIMENSION
TG	TOP OF GRATE
TP	TOP OF PAVEMENT
G	GUTTER
FL	FLOW LINE
HB	HIGH BANK
SWPPP	STORM WATER POLLUTION PREVENTION PLAN
BLDG	BUILDING

CIVIL DRAWINGS
5815 OLD HIGHWAY 146
SEABROOK, TX 77586

EXHIBIT

JRH ENGINEERING & ENVIRONMENTAL SERVICES, INC.
P.O. BOX 1160
MANVEL, TEXAS 77578
PHONE: 281-489-5066
TBPE FIRM NO. 10385

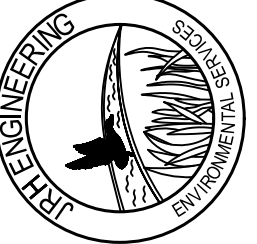

DRAWING TITLE


UTILITY PLAN


SCALE 1:50

DATE 10/24/2025


DRAWING NO.

D-7

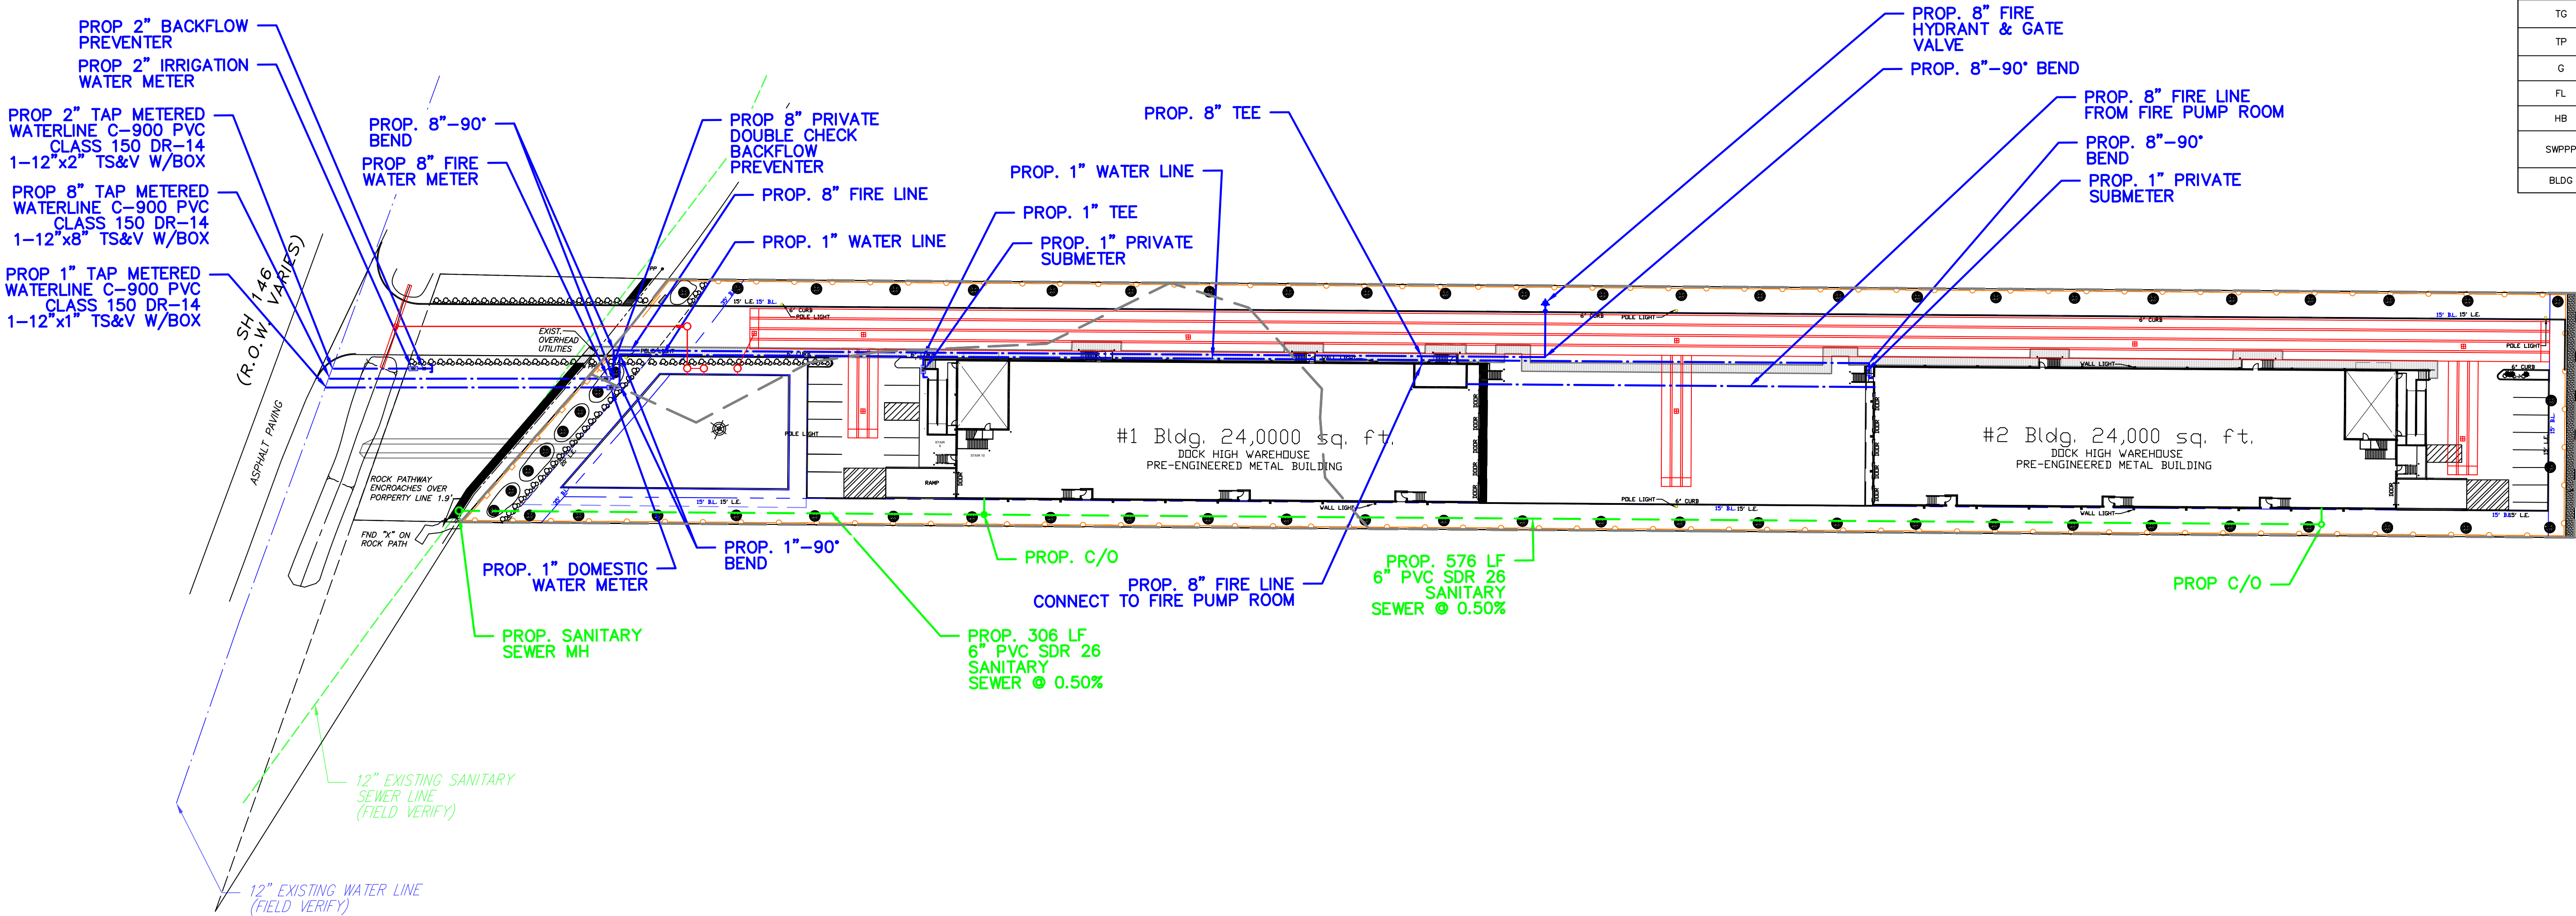


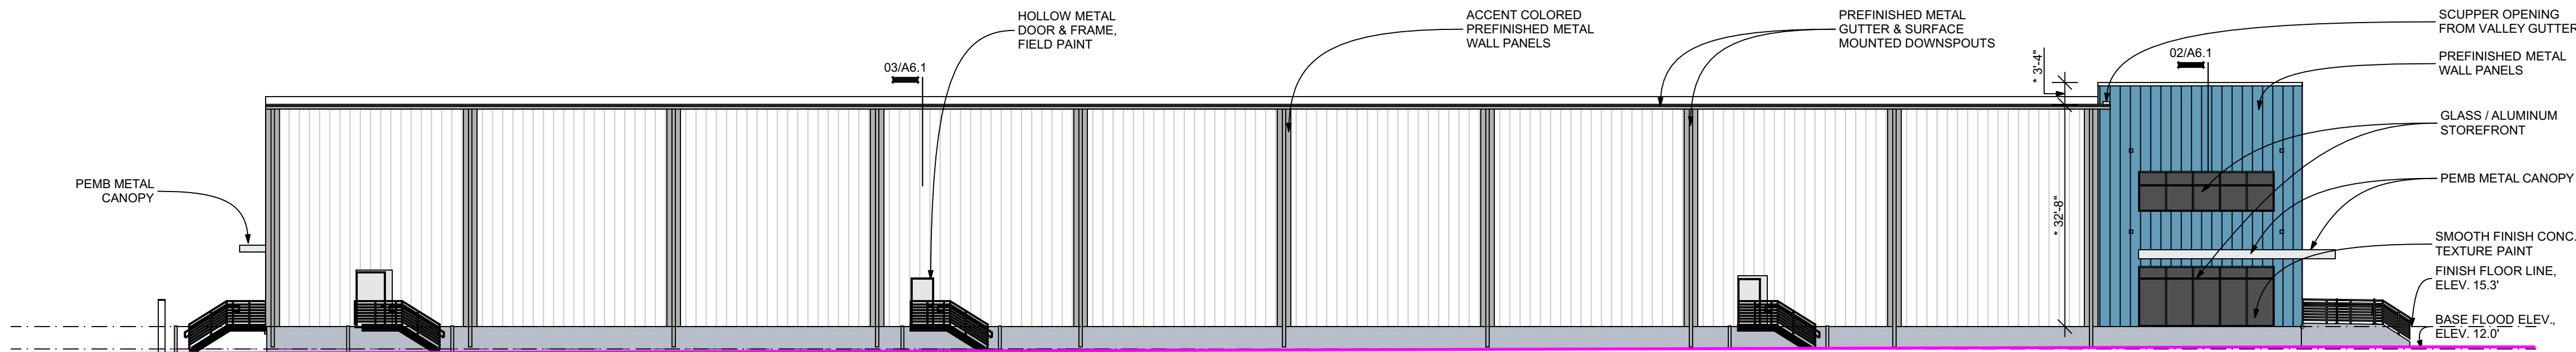


NORTH ELEVATION - BLDG. 1. BLDG. 2 (OPPOSITE HAND)

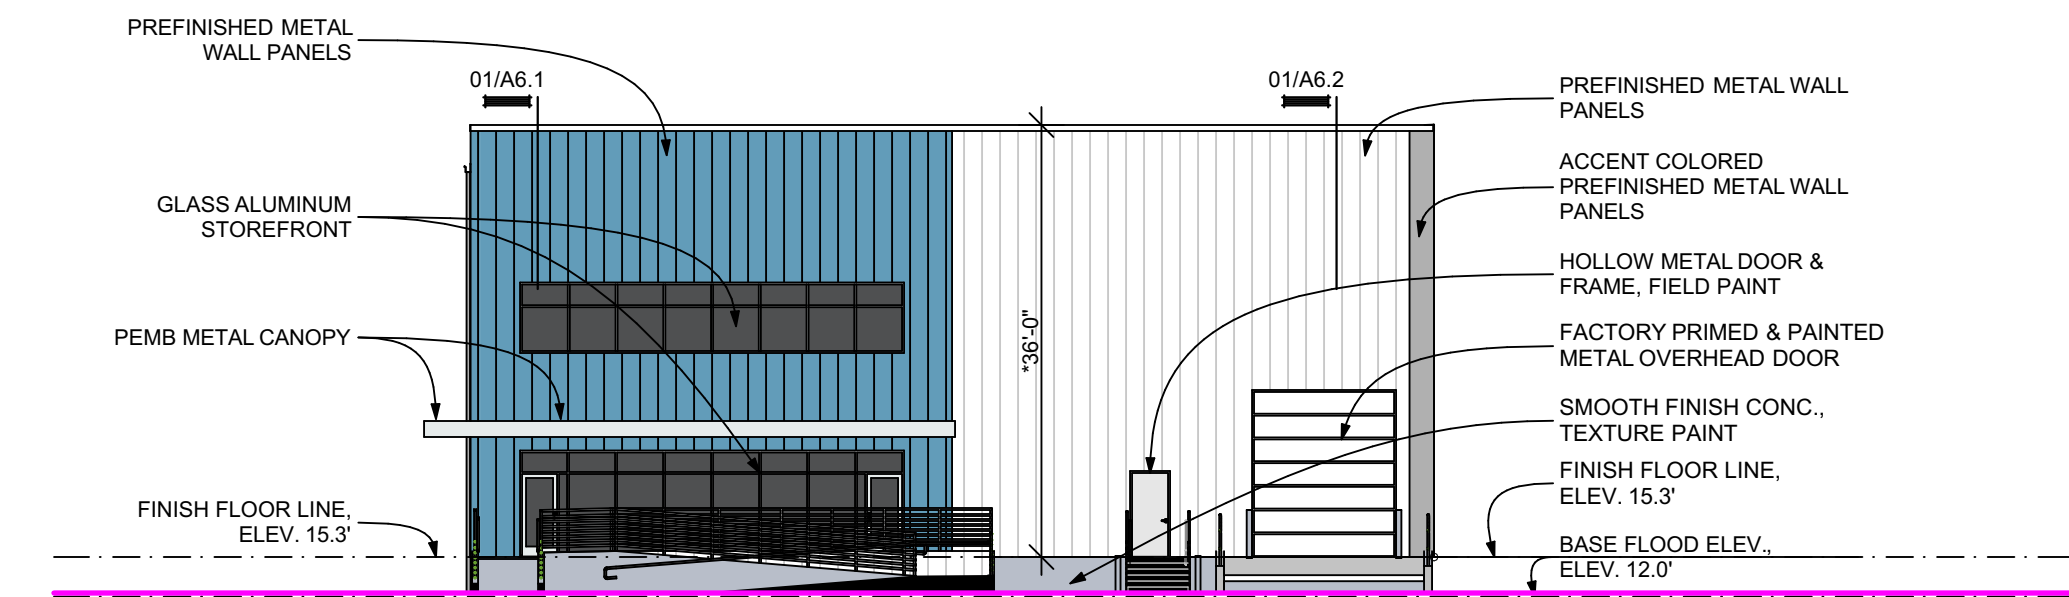

WEST ELEVATION - BLDG. 1 EAST ELEVATION - BLDG. 2 (OPPOSITE HAND)

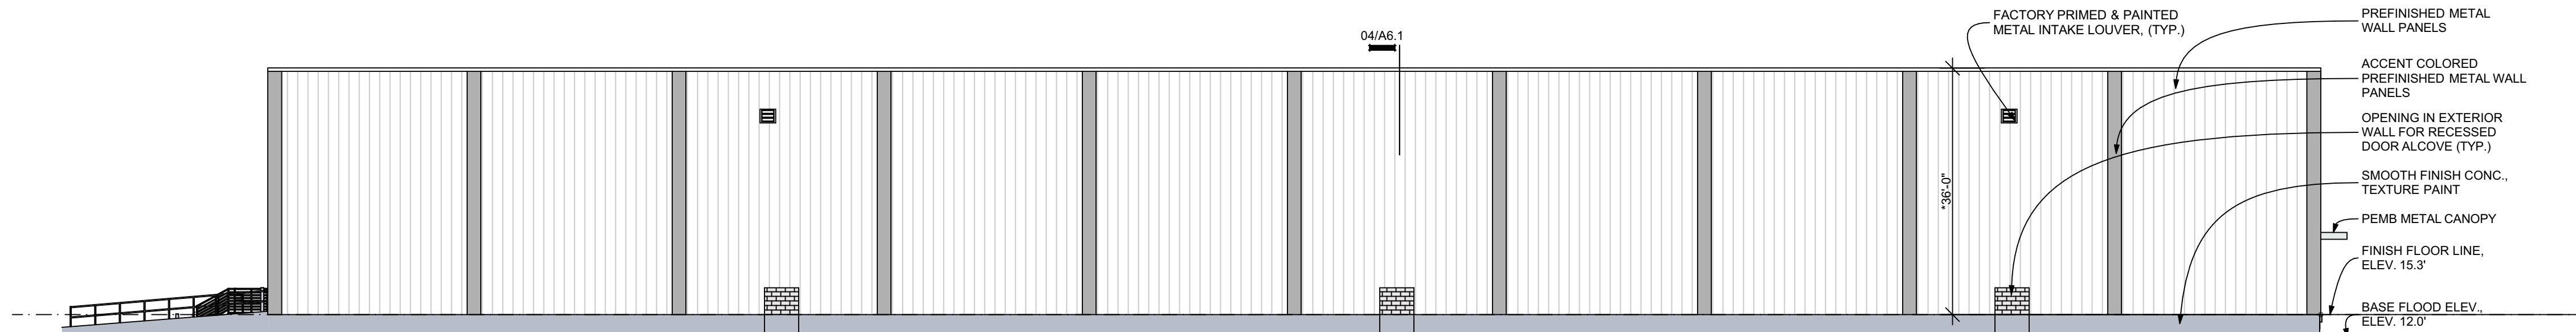

SOUTH ELEVATION - BLDG. 1. BLDG. 2. (OPPOSITE HAND)

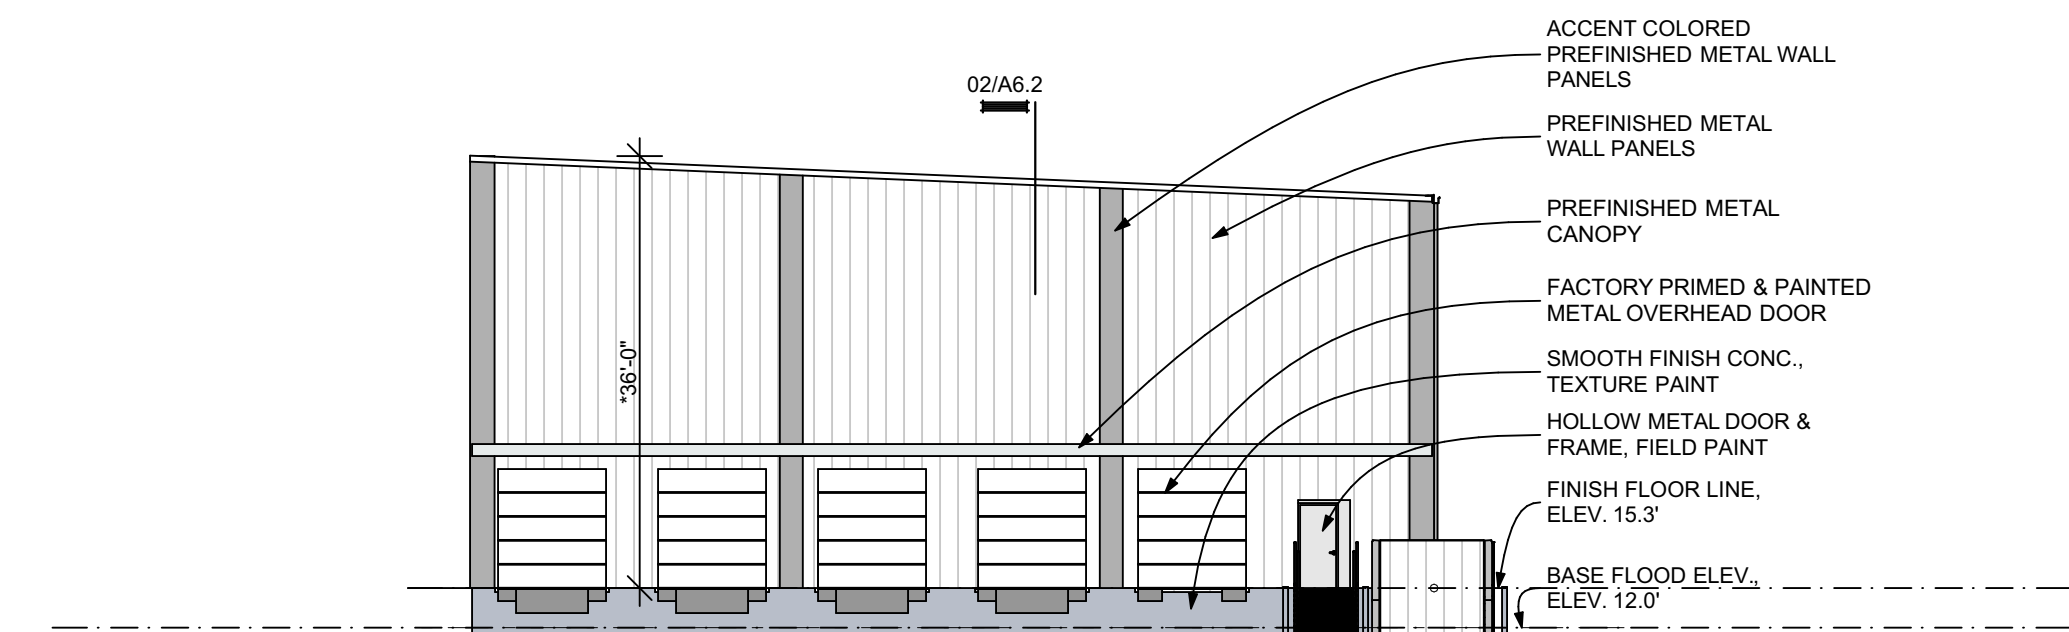

EAST ELEVATION - BLDG. 1 WEST ELEVATION - BLDG. 2 (OPPOSITE HAND)

TYPICAL NOTES FOR ALL ELEVATIONS.

PAINT COLOR SCHEME SHALL CONTAIN THREE COLORS AS FOLLOWS:

1. LIGHT COLOR - TYPICAL FIELD COLOR.
2. MEDIUM COLOR - VERTICAL ACCENT PEMB WALL PANELS AND BOTTOM / BASE CONC. WALL BELOW FINISH FLOOR.
3. ACCENT COLOR: PEMB WALL PANELS AT MAIN CORNER ENTRIES.



ARCHITECT



NEW SPECULATIVE OFFICE / WAREHOUSE PROJECT

QUIET WAREHOUSING

SEABROOK, TEXAS 77586

5815 OLD HIGHWAY 146

PROJECT
24-006

DATE
03/17/25

REVISIONS
10/16/25

SHEET
D-8

REVISION NOTES:

1. REVISED BUILDING STRUCTURE FROM CONC. TILTWALL & STRUCTURAL STEEL TO PRE-ENGINEERED METAL BUILDING STRUCTURE W/ PREFINISHED METAL WALL PANELS AND ROOF PANELS.
2. ADDED FINISH FLOOR & BASE FLOOD ELEVATIONS.

EXTERIOR ELEVATIONS - ARCHITECTURAL

SCALE: 1/16" = 1'-0"

© 2025 MUNSON & ASSOCIATES, LLC

Exhibit “D-9”

“Quiet Warehousing” Planned Unit Development District Plan

Ordinance No. 2026-01

Quiet Warehousing Development Schedule

The following is an estimated time line for Plans Designs, Plans Review and Plan Approvals:

- Third Quarter 2025 – Plan Design; Civil, Architectural, Mechanical, Electrical, Plumbing, Sprinkler
- First Quarter 2026 – Completion of Plan Design, Submittal for Plan Review and Approvals
- First Quarter 2026 – Plan Review and Plan Approvals

The following is an estimated time line for Project Construction:




- First Quarter 2026 – Commence Underground Utilities, Detention Pond, Site Grading
- Second Quarter 2026 – Commence Concrete Pavement, Building Foundations, Site Fencing
- Third Quarter 2026 – Commence Buildings, Sprinkler Installation, Exterior Painting
- Fourth Quarter 2026 – Commence Interior Conversion, Store Front Glass, Landscaping, Signage

The following is an estimated time line for Project Construction:

- First Quarter 2027 – Finalize Miscellaneous Items, Clean Up, Hand Over Buildings

Dissolution of the PUD: Should the PUD project fail to meet the schedule as approved by the city council the PUD classification and related permits may be at the discretion of the City Council be terminated and, the land shall return to the zoning that existed immediately prior to the PUD conditional approval.


FLOODPLAIN INFORMATION
THE 3.69 ACRE TRACT SHOWN
HEREON IS SITUATED IN ZONE AE
BFE=12'.
FIRM PANEL: 48201C1085M

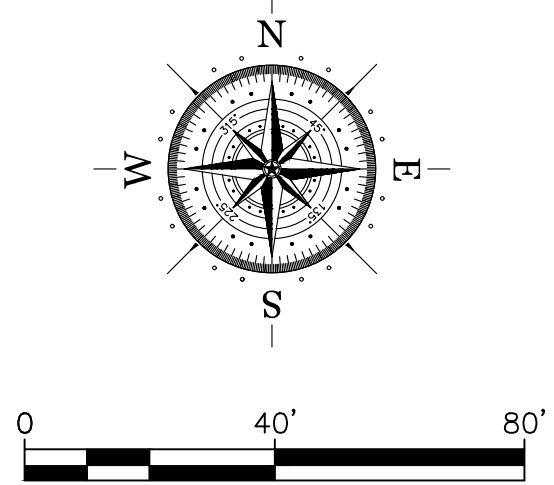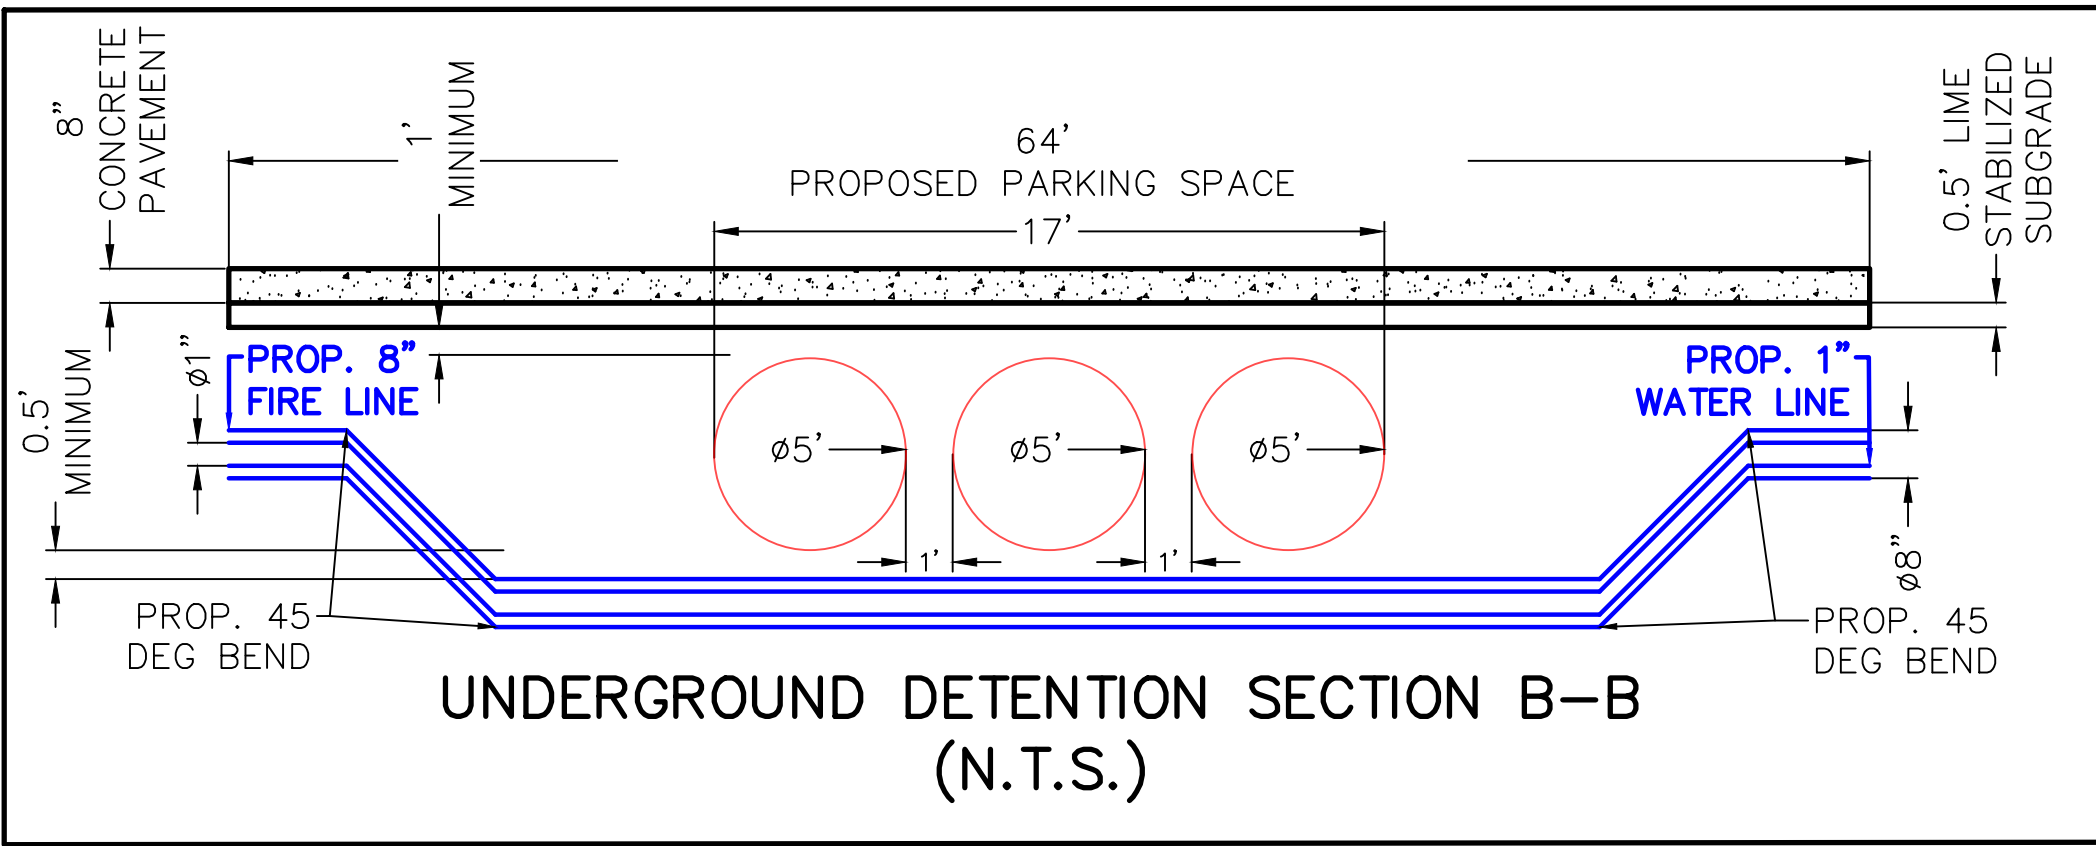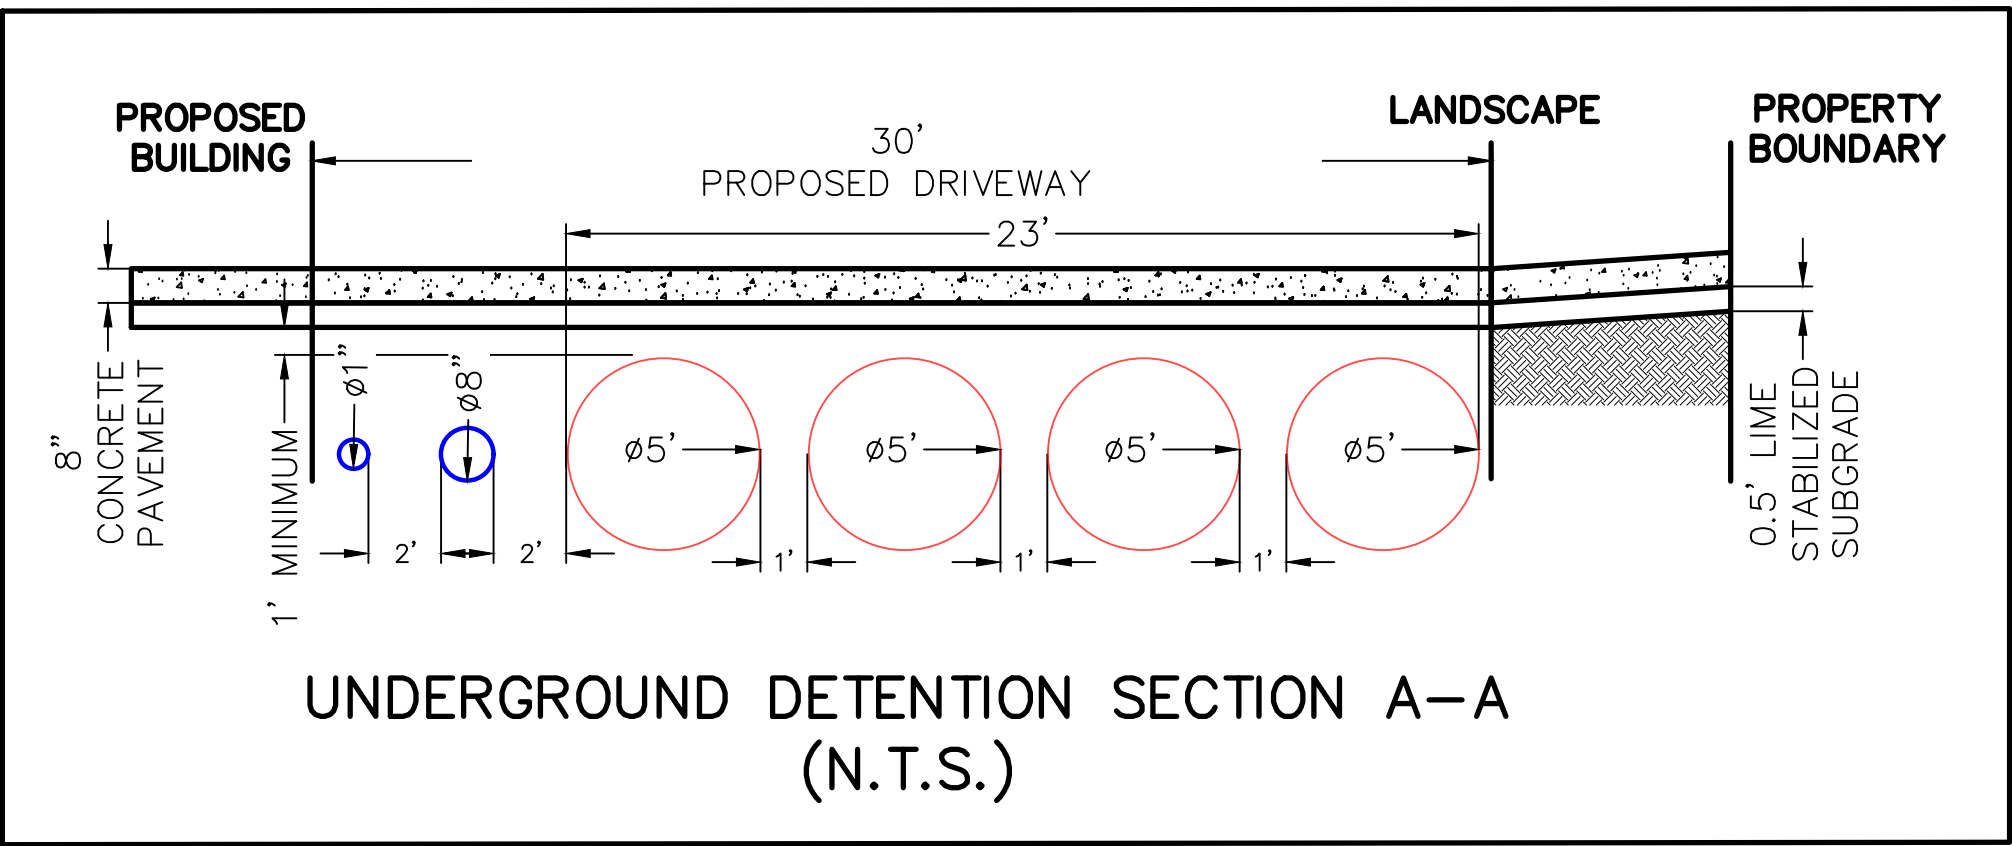

LEGEND		
CATEGORY	PROPOSED	EXISTING
STORM	PROP	existing
SANITARY	PROP	existing
WATER	PROP	existing
TOP OF GRATE	TG=19.00	TP=18.00
TOP OF PAVEMENT	TP=19.00	TP=18.00
GUTTER	G=19.00	G=18.00
FINISHED FLOOR	FF=19.00	FF=18.00
SWPPP INLET PROTECTION BARRIER	[Symbol]	
SWPPP FILTER FABRIC FENCE	[Symbol]	
SWPPP STABILIZED CONSTRUCTION ACCESS	[Symbol]	
SWPPP ROCK FILTER DAM	[Symbol]	
SWPPP CONCRETE TRUCK WASHOUT AREA	[Symbol]	
DRAINAGE AREA (ACRES)	[Symbol]	
DRAINAGE AREA BOUNDARY	[Symbol]	
PAVING	[Symbol]	
BUILDING	[Symbol]	
DIMENSION LINE	[Symbol]	

PROPRIETARY INFORMATION
DESIGN INFORMATION CONTAINED
CONFIDENTIAL AND IS THE EXCLUSIVE
PROPERTY OF JRH ENGINEERING, INC.
NO PORTION OF ANY DESIGN
INFORMATION CONTAINED HEREIN MAY
BE USED BY, OR DISCLOSED TO,
UNAUTHORIZED PERSONNEL WITHOUT
EXPRESSED WRITTEN CONSENT

ABBREVIATIONS	
STM SEW	STORM SEWER
SAN SEW	SANITARY SEWER
DIM	DIMENSION
TG	TOP OF GRATE
TP	TOP OF PAVEMENT
G	GUTTER
FL	FLOW LINE
HB	HIGH BANK
SWPPP	STORM WATER POLLUTION PREVENTION PLAN
BLDG	BUILDING

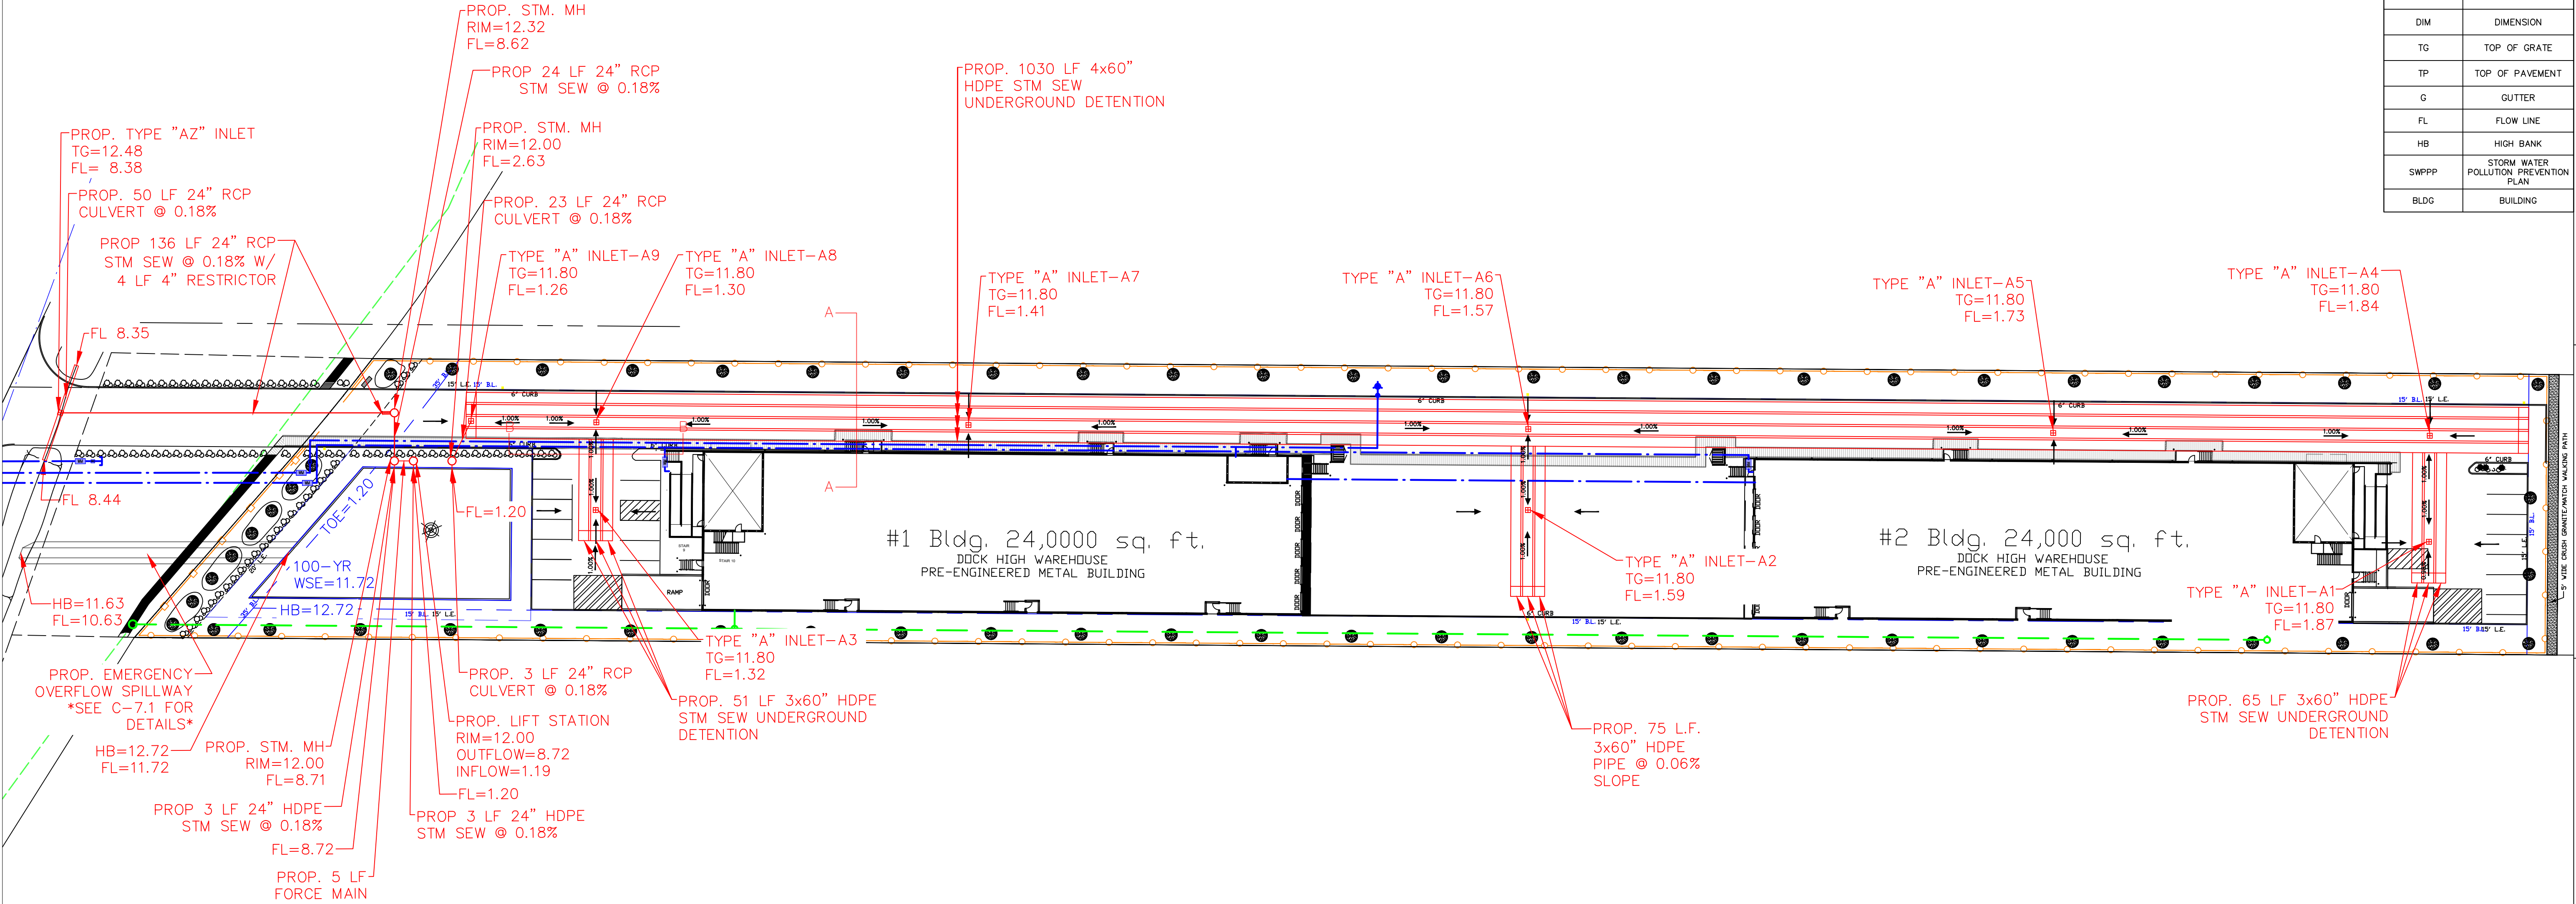

JRH Engineering, Inc.

Storm Sewer Calculation Form

Project: 5815 OLD HIGHWAY 146
Job No: JRH Engineering
By: JRH Engineering
Rainfall Frequency (years): 2
DATE: 9/9/2025
b = 64.76497
d = 12.82852
e = 0.800429

										LINE			DESIGN				HYD. GRAD				
From MH	To MH	Sub Area Acres	Sub Runoff Coeff. C	Total Area Acres	Sum of C A	Intensity I (In / Hr.)	Sum of Flows cfs Q	Time of Conc. min.	Reach Length Feet	Diameter in inches or span x rise	Slope %	Manning's n"	Capacity cfs	Velocity fps	Actual Velocity fps	Hydraulic Gradient %	Change in Head Ft.	Elev. Up Stream	Elev. Down Stream		
A1	A4	0.30	0.77	0.30	0.23	3.68	0.85	23.09	51	60	0.06	0.013	63.79	3.25	1.13	0.000	0.000	6.83	6.83		
A4	A5	0.21	0.77	0.51	0.39	3.66	1.44	23.35	186	60	0.06	0.013	63.79	3.25	1.30	0.000	0.000	6.71	6.71		
A5	A6	0.72	0.77	1.23	0.95	3.59	3.40	24.31	260	60	0.06	0.013	63.79	3.25	1.68	0.000	0.000	6.56	6.56		
A2	A6	0.55	0.77	0.55	0.42	3.49	1.48	25.64	38	60	0.06	0.013	63.79	3.25	1.30	0.000	0.000	6.56	6.56		
A6	A7	0.32	0.77	2.10	1.62	3.47	5.62	25.83	277	60	0.06	0.013	63.79	3.25	2.00	0.000	0.001	6.39	6.39		
A7	A8	0.75	0.77	2.85	2.19	3.38	7.41	27.25	183	60	0.06	0.013	63.79	3.25	2.17	0.001	0.001	6.28	6.28		
A3	A8	0.25	0.77	0.25	0.19	3.31	0.64	28.19	41	60	0.06	0.013	63.79	3.25	1.04	0.000	0.000	6.28	6.28		
A8	A9	0.15	0.77	3.25	2.50	3.30	8.26	28.40	60	60	0.06	0.013	63.79	3.25	2.22	0.001	0.001	6.25	6.25		
A9	P1	0.10	0.77	3.35	2.58	3.28	8.46	28.71	26	24	0.18	0.013	9.60	3.06	3.44	0.140	0.036	4.66	4.62		

JRH Engineering, Inc.

Storm Sewer Calculation Form

Project: 5815 OLD HIGHWAY 146
Job No: JRH Engineering
By: JRH Engineering
Rainfall Frequency (years): 100
DATE: 9/9/2025
b = 113.676048
d = 13.1641523
e = 0.69627111

											LINE		DESIGN				HYD. GRAD			
From MH	To MH	Sub Area Acres	Sub Runoff Coeff. C	Total Area Acres	Sum of C A	Intensity I (In / Hr.)	Sum of Flows cfs Q	Time of Conc. min.	Reach Length Feet	Diameter in inches or span x rise	Slope %	Manning's n"	Capacity cfs	Velocity fps	Actual Velocity fps	Hydraulic Gradient %	Change in Head Ft.	Elev. Up Stream	Elev. Down Stream	
A1	A4	0.30	0.77	0.30	0.23	9.33	2.16	23.09	51	60	0.06	0.013	63.79	3.25	1.46	0.000	0.000	6.84	6.84	
A4	A5	0.21	0.77	0.51	0.39	9.28	3.65	23.35	186	60	0.06	0.013	63.79	3.25	1.75	0.000	0.000	6.73	6.73	
A5	A6	0.72	0.77	1.23	0.95	9.12	8.64	24.31	260	60	0.06	0.013	63.79	3.25	2.22	0.001	0.003	6.57	6.57	
A2	A6	0.55	0.77	0.55	0.42	8.90	3.77	25.64	38	60	0.06	0.013	63.79	3.25	1.75	0.000	0.000	6.57	6.57	
A6	A7	0.32	0.77	2.10	1.62	8.87	14.34	25.83	277	60	0.06	0.013	63.79	3.25	2.61	0.003	0.008	6.41	6.41	
A7	A8	0.75	0.77	2.85	2.19	8.65	18.98	27.25	183	60	0.06	0.013	63.79	3.25	2.82	0.005	0.010	6.31	6.30	
A3	A8	0.25	0.77	0.25	0.19	8.51	1.64	28.19	41	60	0.06	0.013	63.79	3.25	1.38	0.000	0.000	6.30	6.30	
A8	A9	0.15	0.77	3.25	2.50	8.48	21.23	28.40	60	60	0.06	0.013	63.79	3.25	2.89	0.007	0.004	6.26	6.26	
A9	P1	0.10	0.77	3.35	2.58	8.44	21.77	28.71	33	24	0.18	0.013	9.60	3.06	3.19	0.926	0.306	4.93	4.62	

CIVIL DRAWINGS
5815 OLD HIGHWAY 146
SEABROOK, TX 77586

EXHIBIT

JRH ENGINEERING & ENVIRONMENTAL SERVICES, INC.
P.O. BOX 1160
MANVEL, TEXAS 77578
PHONE: 281-489-5066
TBE FIRM NO. 10385



DRAWING TITLE

DRAINAGE PLAN

SCALE 1: 40
CHECKED BY

DATE 10/24/2025
PROJECT #

DRAWING NO.

D-10


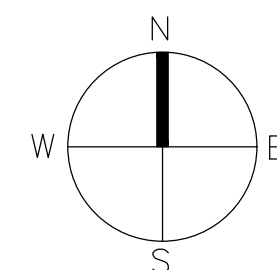


Exhibit C

Request to Amend the Quiet Warehouse Planned Unit Development (PUD)

City Council and Planning and Zoning
Commission Joint Meeting
January 6, 2026

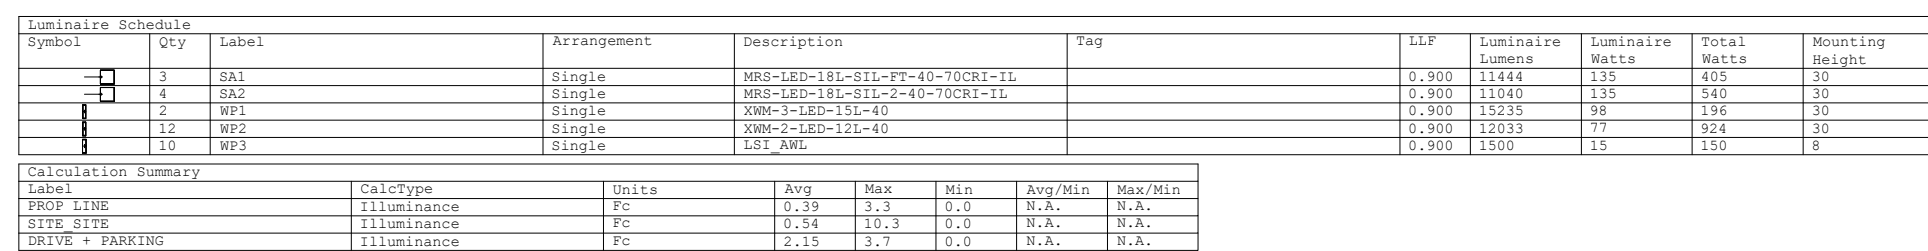

Requested Action

Starship Texas City, LLC is requesting approval for an amendment to Ordinance 2024-11, Quiet Warehousing (PUD Planned Unit Development). The proposed amendments include modifying the exterior finishes of the structures from tilt wall construction to prefinished metal wall panels, updating the warehousing development schedule, and revising all required exhibits.

Current Land Use


The site is currently undeveloped and situated between a developed RV park and an undeveloped parcel of land. The property, located at 5815 Old Hwy 146, Seabrook, TX 77586, lies east of Old State Highway 146, north of Red Bluff Drive, and south of Port Road. While the site is zoned C-2 (Commercial Medium) with a PUD overlay, the areas to the north are zoned LI (Light Industrial). The proposed use is consistent with the surrounding industrial character, and a larger industrial warehouse (Transwestern) was recently constructed to the north along Old Highway 146. Additional warehouse developments are anticipated along Old Highway 146, which may eventually include a Port of Houston developed warehouse project.

The warehouse facility Final PUD aligns with the City's Comprehensive Master Plan. The development aims to promote high quality development in Seabrook by providing flexibility to address various site characteristics, constraints, locations, and land uses.


Previous Action Taken

City Council approved the original Final PUD at its meeting on September 3, 2024.




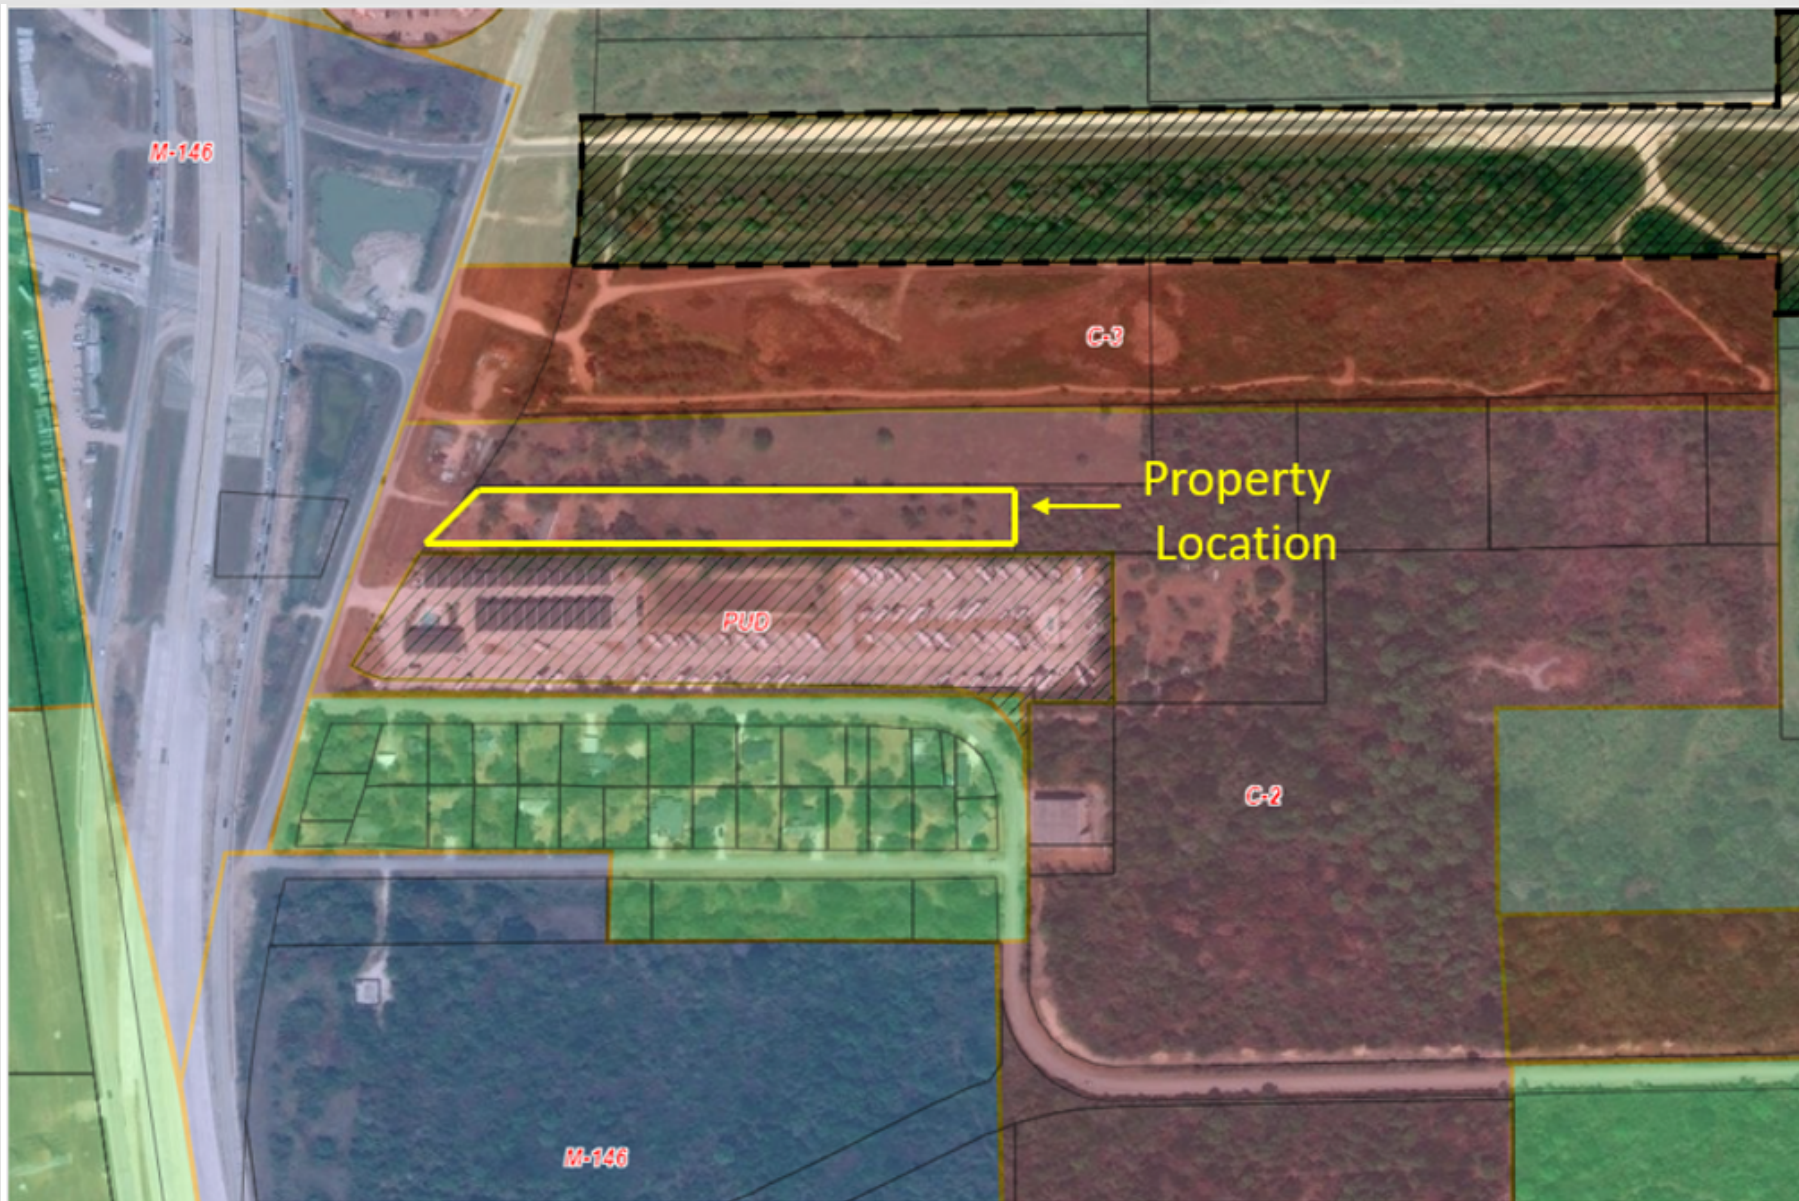


Site Plan

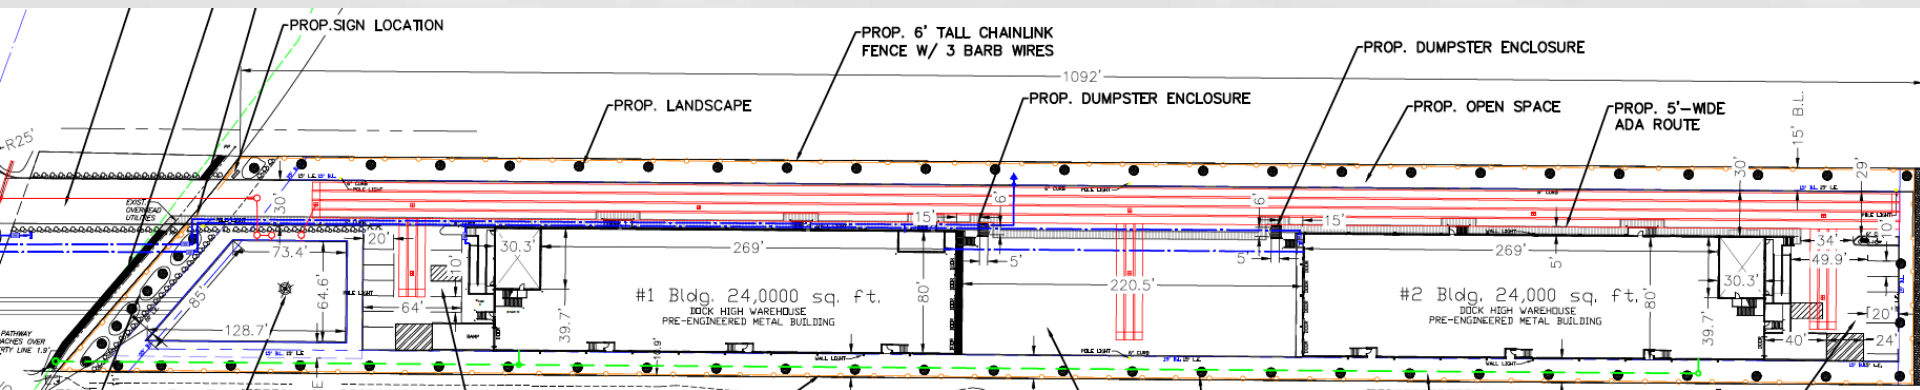


Approved Building Finishes

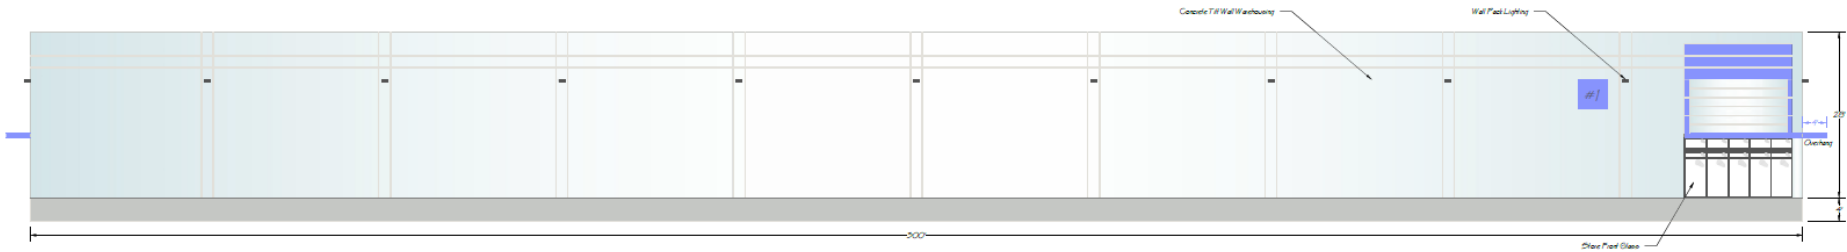


Bldg. #1 Side Wall Elevation
Looking South

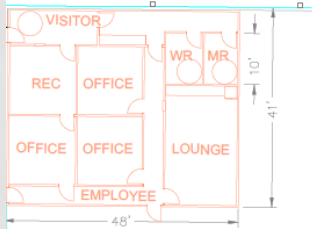

Office Area
Floor Plan

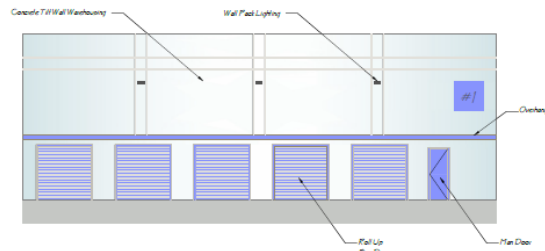


Bldg. #1 Rear Elevation
Looking West

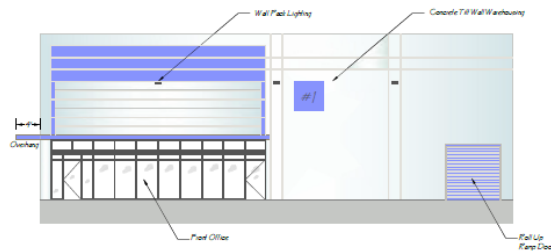


Bldg. #1 Front Elevation
Looking East

Proposed Building Finishes

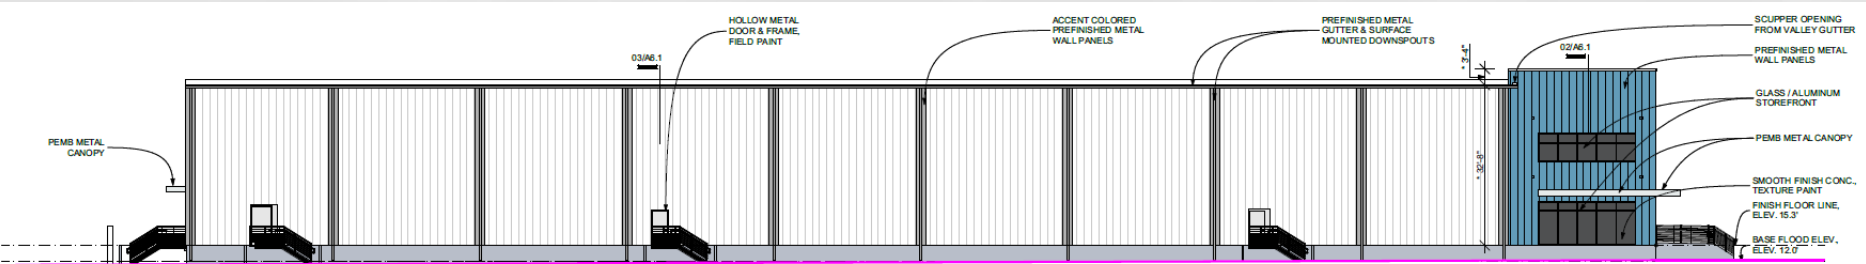


NORTH ELEVATION - BLDG. 1. BLDG. 2 (OPPOSITE HAND)

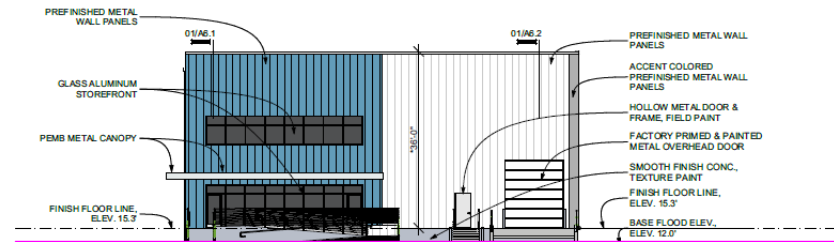


WEST ELEVATION - BLDG. 1 EAST ELEVATION - BLDG. 2 (OPPOSITE HAND)

Proposed Building Finishes

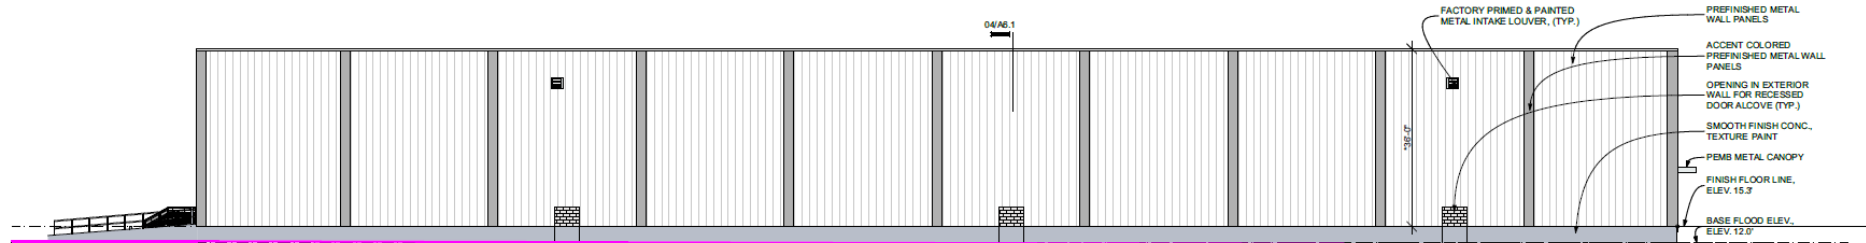

SOUTH ELEVATION - BLDG. 1. BLDG. 2. (OPPOSITE HAND)

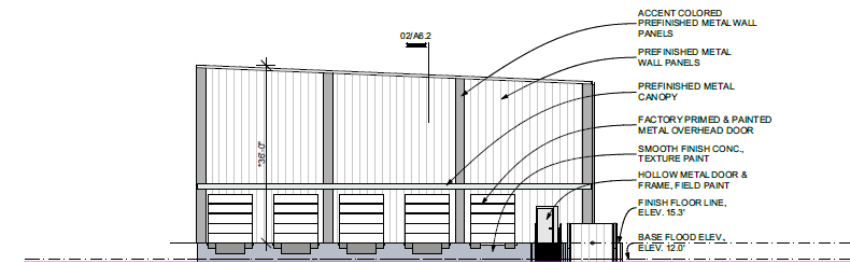

EAST ELEVATION - BLDG. 1 WEST ELEVATION - BLDG. 2 (OPPOSITE HAND)

Original Development Schedule

Exhibit "D-9"

"Quit Warehousing" Planned Unit Development District Plan

Ordinance No. 2024-11

Quit Warehousing Development Schedule

The following is an estimated time line for Plans Designs, Plans Review and Plan Approvals:

Second Quarter 2024 – Plan Design; Civil, Architectural, Mechanical, Electrical, Plumbing, Sprinkler

Third Quarter 2024 - Completion of Plan Design, Submittal for Plan Review and Approvals

Fourth Quarter 2024 - Plan Review and Plan Approvals

The following is an estimated time line for Project Construction:

First Quarter 2025 – Commence Underground utilities, Detention Pond, Site Grading

Second Quarter 2025 - Commence Concrete Pavement, Building Foundations, Site Fencing

Third Quarter 2025 - Commence Tilt Wall Buildings, Roof System, Sprinkler Installation, Exterior Painting

Fourth Quarter 2025 - Commence Interior Conversion, Store Front Glass, Landscaping, Signage

The following is an estimated time line for Project Construction:

First Quarter 2026 – Finalize Miscellaneous Items, Clean Up, Hand Over Buildings

Updated Development Schedule

Exhibit “D-9”

“Quiet Warehousing” Planned Unit Development District Plan

Ordinance No. 2026-01

Quiet Warehousing Development Schedule

The following is an estimated time line for Plans Designs, Plans Review and Plan Approvals:

- Third Quarter 2025 – Plan Design; Civil, Architectural, Mechanical, Electrical, Plumbing, Sprinkler
- First Quarter 2026 – Completion of Plan Design, Submittal for Plan Review and Approvals
- First Quarter 2026 – Plan Review and Plan Approvals

The following is an estimated time line for Project Construction:

- First Quarter 2026 – Commence Underground Utilities, Detention Pond, Site Grading
- Second Quarter 2026 – Commence Concrete Pavement, Building Foundations, Site Fencing
- Third Quarter 2026 – Commence Buildings, Sprinkler Installation, Exterior Painting
- Fourth Quarter 2026 – Commence Interior Conversion, Store Front Glass, Landscaping, Signage

The following is an estimated time line for Project Construction:

- First Quarter 2027 – Finalize Miscellaneous Items, Clean Up, Hand Over Buildings

Questions?